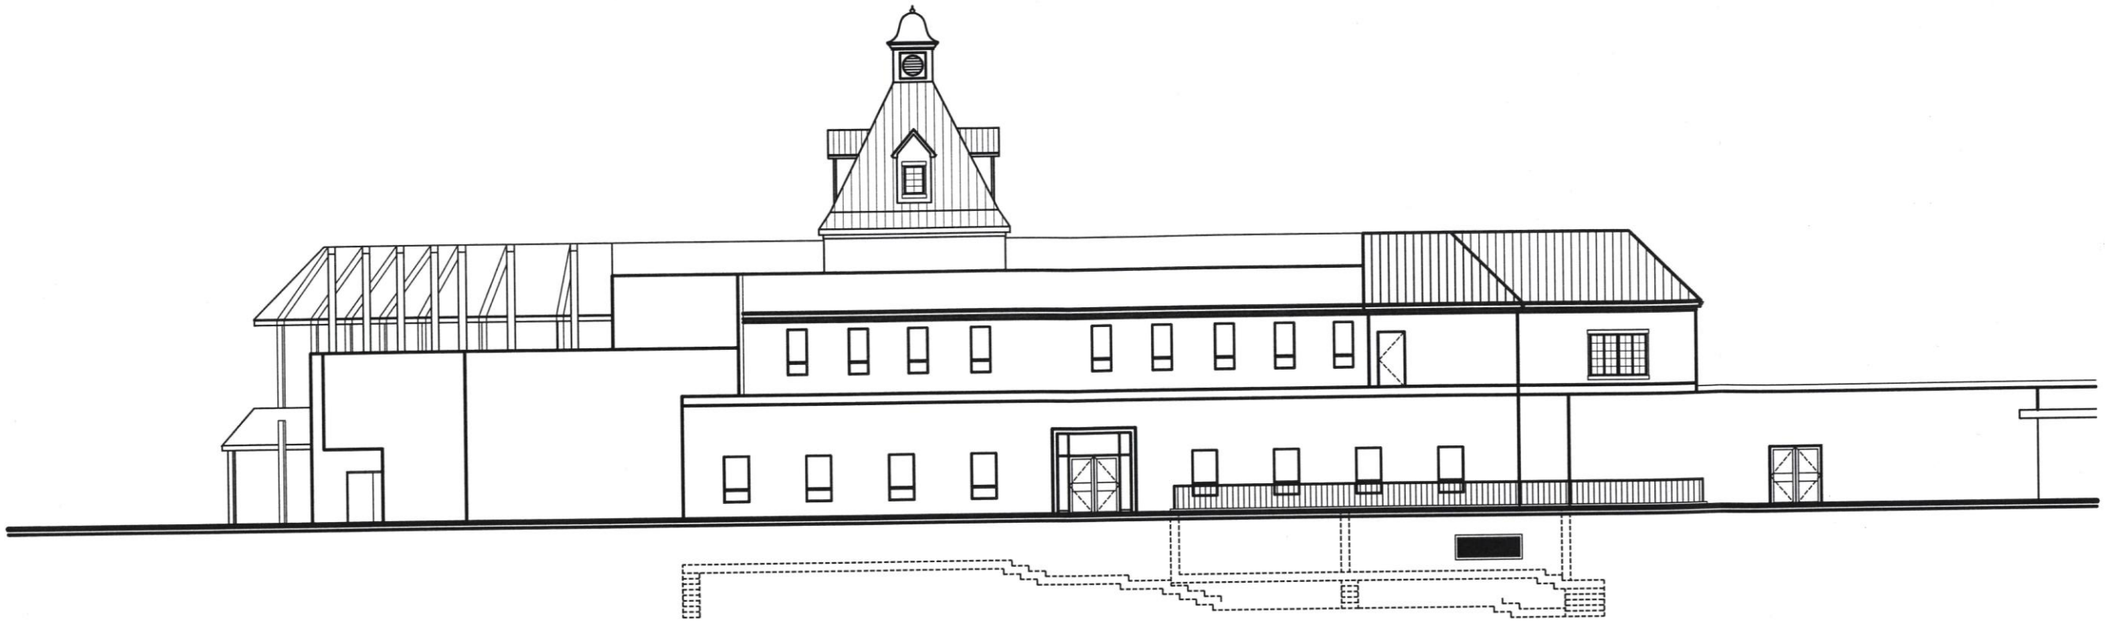

REAR ELEVATION
SCALE: NONE

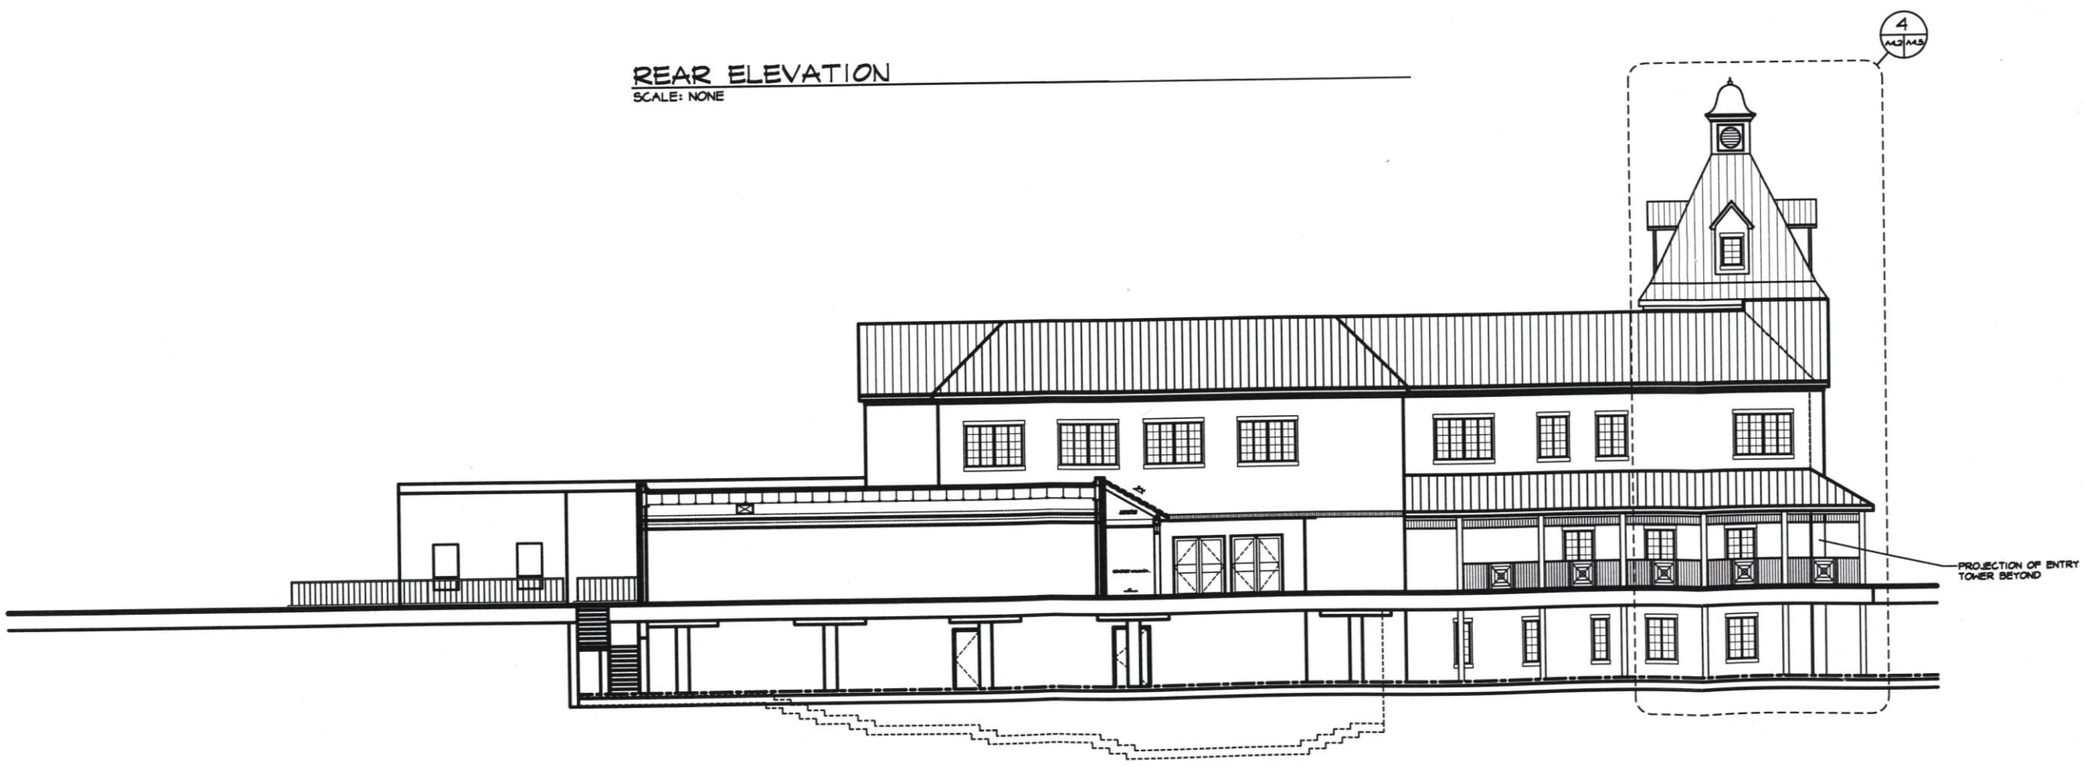

LEFT SIDE ELEVATION
SCALE: NONE

ALL DESIGNS, PLANS, SPECIFICATIONS, AND/OR DETAILS SHOWN ON THIS SHEET ARE THE PROPERTY OF LAWRENCE ABELL & ASSOCIATES LTD. COPYRIGHT, COMMON LAW COPYRIGHT AND ALL OTHER APPLICABLE PROPERTY RIGHTS ARE HEREBY RESERVED FOR LAWRENCE ABELL & ASSOCIATES LTD. NO PART OF THIS SHEET IS TO BE REPRODUCED, CHANGED, COPIED OR USED IN ANY FORM WITHOUT WRITTEN PERMISSION FROM LAWRENCE ABELL & ASSOCIATES LTD.

SHEET TITLE
REAR AND LEFT SIDE ELEVATIONS

OWNER:
THE CITY OF TAKOMA PARK

Address:
7500 MAPLE AVENUE
TAKOMA PARK, MARYLAND 20912
(301) 270-1700

DATE	DESCRIPTION
02/06/04	COUNCIL PRESENTATION

L.A. M.G./D.N./A.H. 11-01-02
DESIGNED DRAWN APPROVED DATE

CONSTRUCTION DOCUMENTS
FOR THE
TAKOMA PARK
COMMUNITY CENTER
TAKOMA PARK, MARYLAND

LAWRENCE ABELL & ASSOCIATES LTD.
ARCHITECTS ~ PLANNERS
314 EAST CHARLES STREET, LA PLATA MARYLAND
POST OFFICE BOX 1900 LA PLATA, MARYLAND 20646 VOICE: (301) 932-1901 / (301) 870-2165 FAX: (301) 870-3097

SHEET NO.
A4.2
SHEET __ OF __

© COPYRIGHT