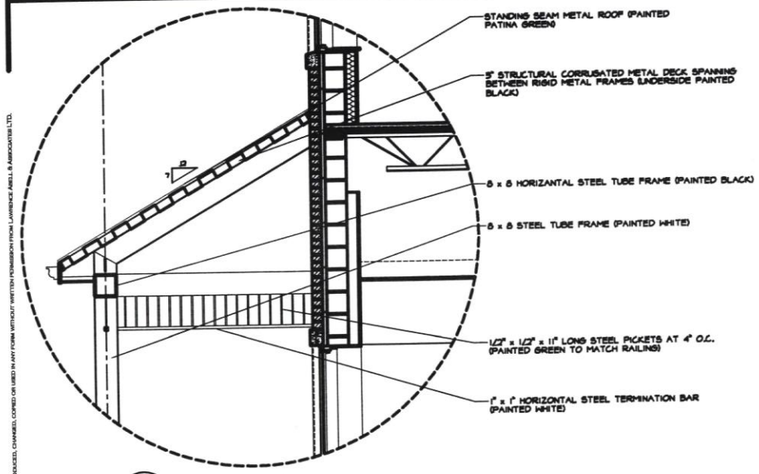

4 / A10.3 SECTION AT FRONT
SCALE 1/2" = 1'-0"

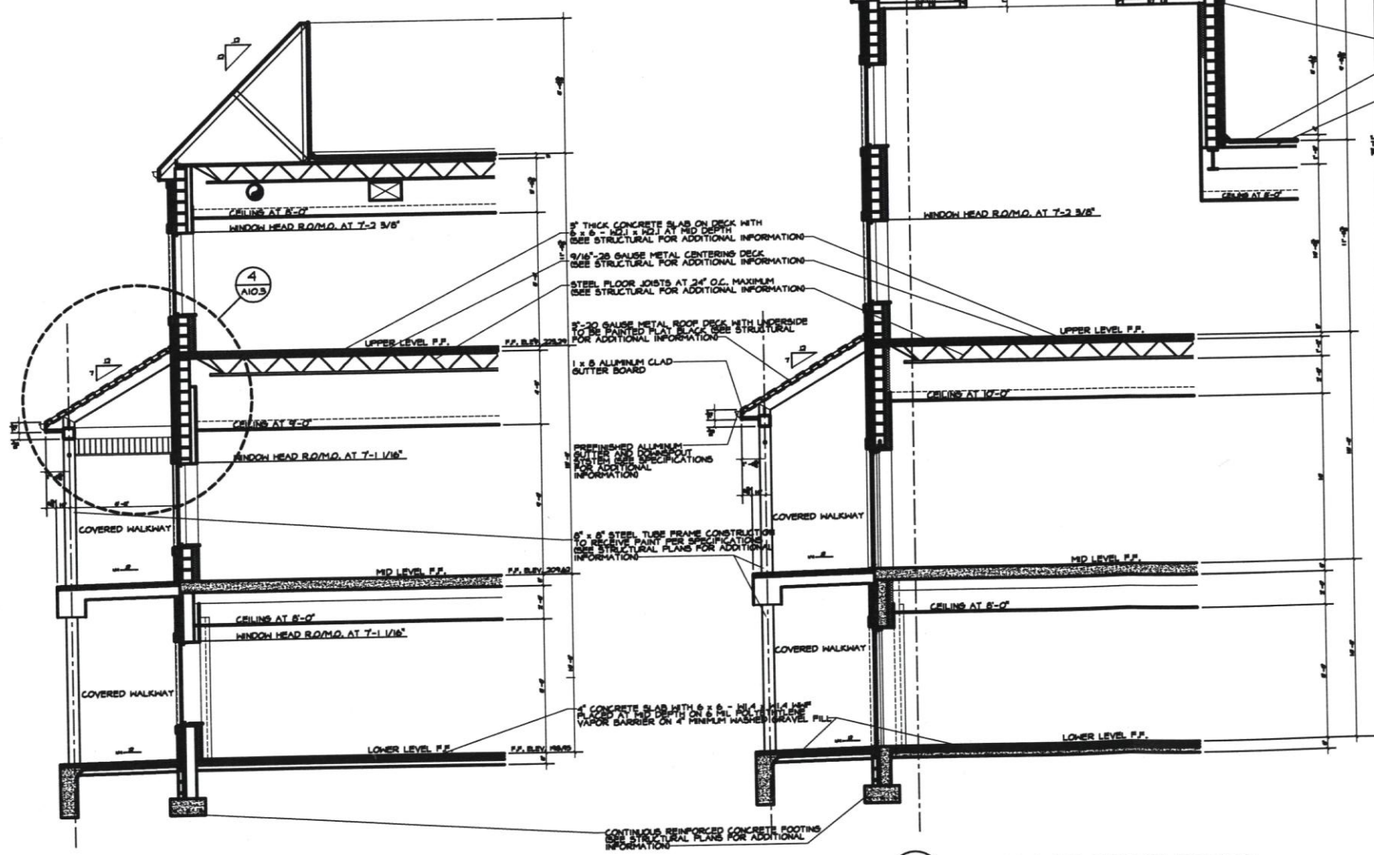

1 / A4.1 A10.3 SECTION AT FRONT
SCALE: NONE

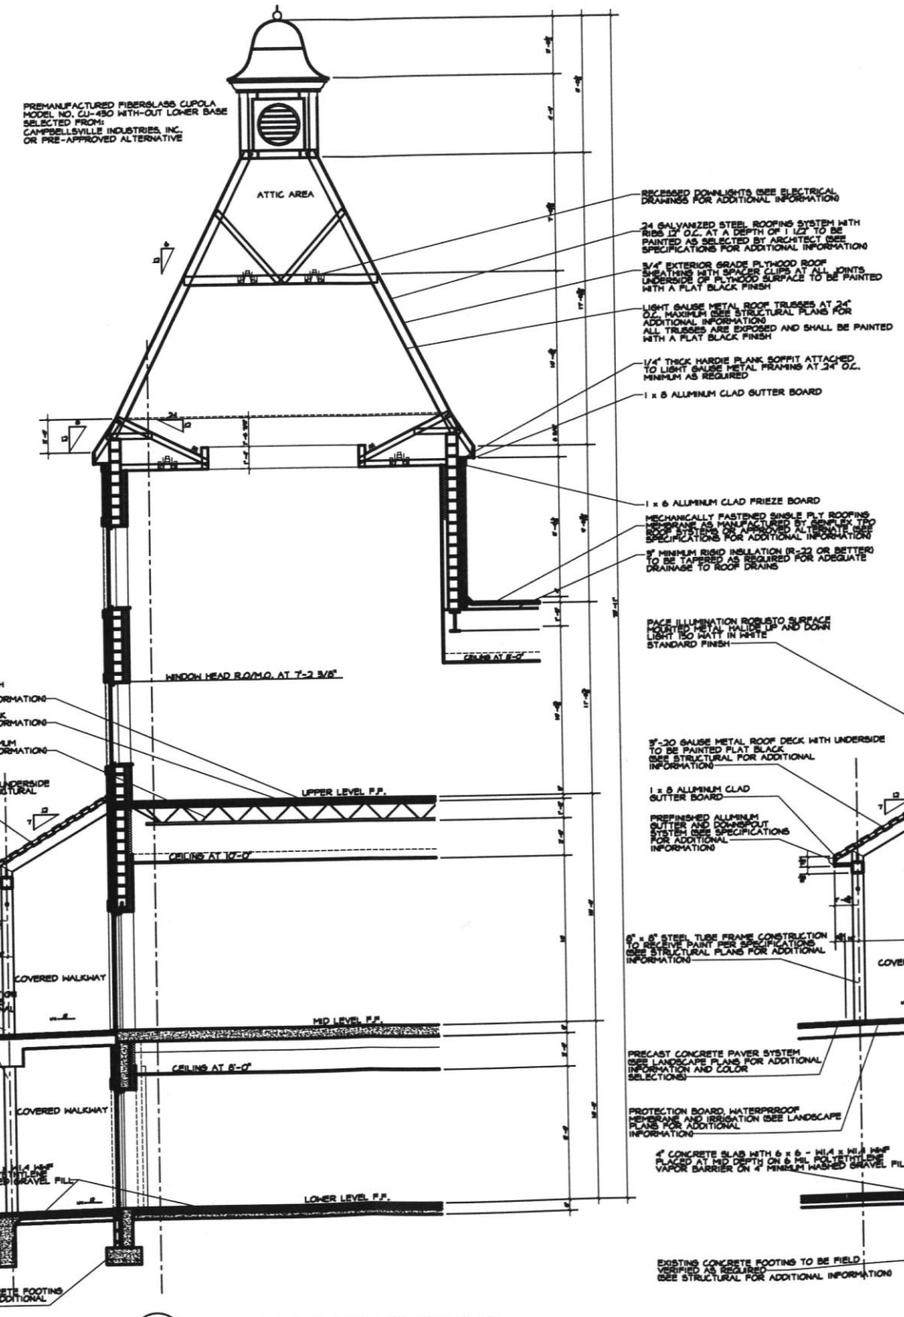

2 / A4.1 A10.3 SECTION AT FRONT TOWER
SCALE: NONE

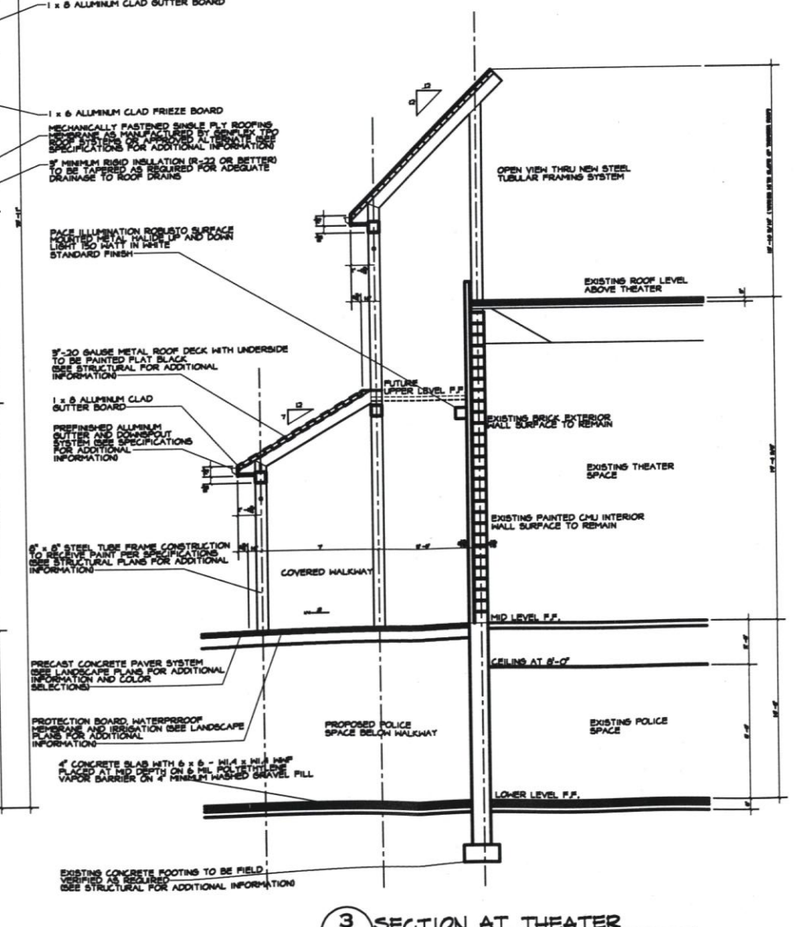

3 / A4.1 A10.3 SECTION AT THEATER
SCALE: NONE

ALL DESIGNS, PLANS, SPECIFICATIONS, AND/OR DETAILS SHOWN ON THIS SHEET ARE THE PROPERTY OF LAWRENCE ABELL & ASSOCIATES LTD. COPYRIGHT, COMMON LAW COPYRIGHT AND ALL OTHER APPLICABLE PROPERTY RIGHTS ARE HEREBY RESERVED FOR LAWRENCE ABELL & ASSOCIATES LTD. NO PART OF THIS SHEET IS TO BE REPRODUCED, CHANGED, COPIED OR USED IN ANY FORM WITHOUT WRITTEN PERMISSION FROM LAWRENCE ABELL & ASSOCIATES LTD.

© Copyright

DATE	REVISION	DESCRIPTION
		COUNCIL PRESENTATION

DRAWN: L.A. | DRAWN: D.N./A.H. | APPROVED: | DATE: 11/21/08

SHEET TITLE: WALL SECTIONS

OWNER: THE CITY OF TAKOMA PARK

ADDRESS: 7500 MAPLE AVENUE, TAKOMA PARK, MARYLAND 20912 (301) 270-1700

CONSTRUCTION DOCUMENTS FOR THE TAKOMA PARK COMMUNITY CENTER
TAKOMA PARK, MARYLAND

LAWRENCE ABELL & ASSOCIATES LTD.
ARCHITECTS ~ PLANNERS
314 EAST CHARLES STREET, LA PLATA MARYLAND
POST OFFICE BOX 1800 LA PLATA, MARYLAND 20646 VOICE: (301) 932-1901 / (301) 870-2168 FAX: (301) 870-3097

SHEET NO. A10.3

SHEET __ OF __