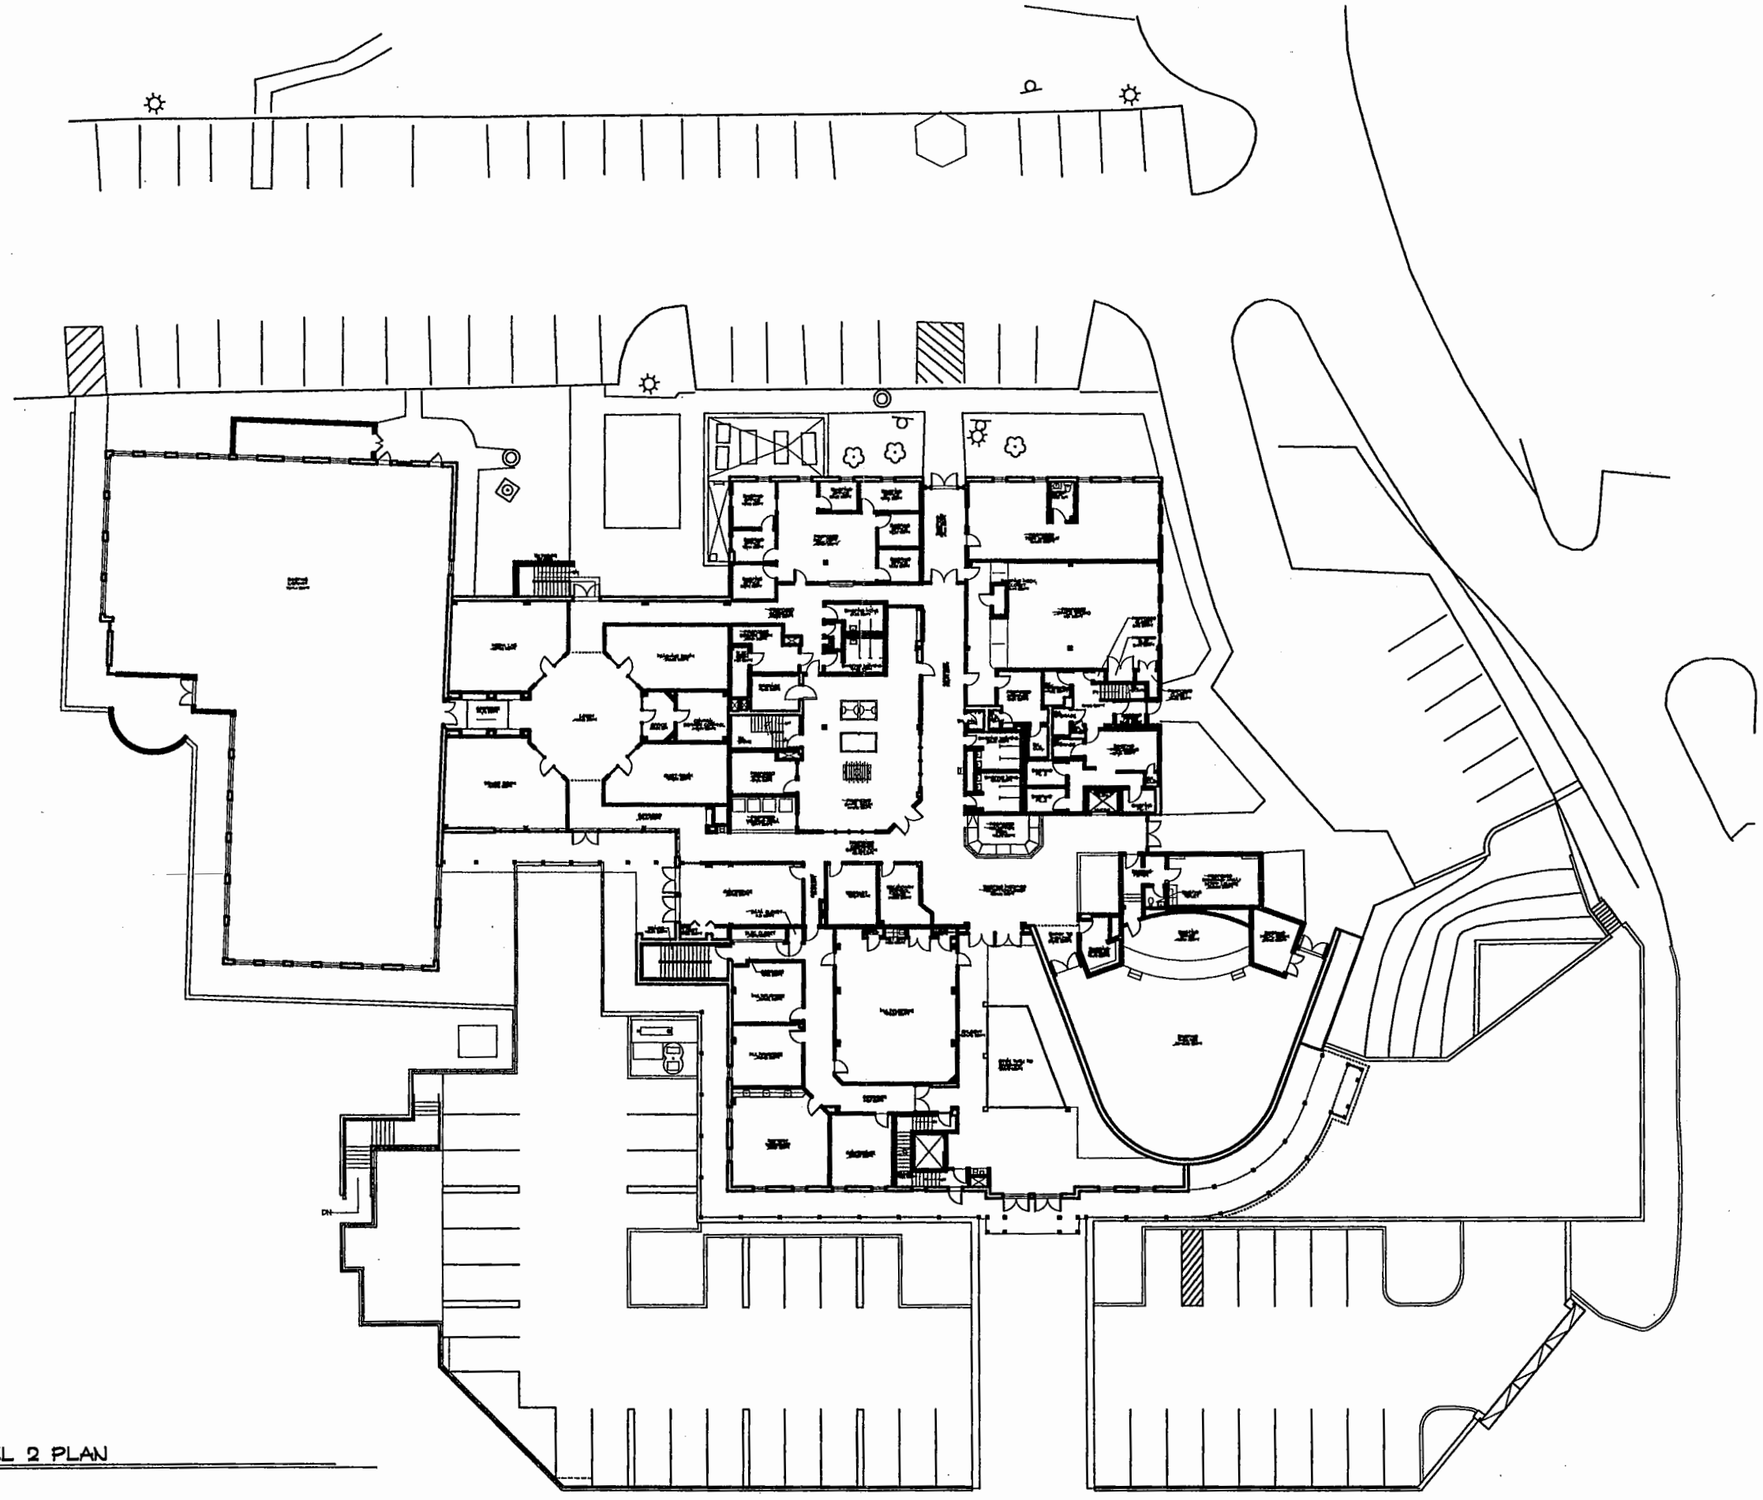

OVERALL
COMMUNITY PLAZA LEVEL 2 PLAN
SCALE 1/16" = 1'-0"

PRESENTATION DOCUMENTS
FOR THE
TAKOMA PARK
COMMUNITY CENTER
TAKOMA PARK, MARYLAND

SHEET TITLE:
OVERALL COMMUNITY PLAZA LEVEL 2 PLAN

OWNER:
THE CITY OF TAKOMA PARK

ADDRESS:
7500 MAPLE AVENUE
TAKOMA PARK, MARYLAND 20912
(301) 270-1700

DATE	DESCRIPTION
03-22-05	COMMUNITY PLAZA PRESENTATION PLANS PER
	DEBRA HAIDUVENS REQUEST

L.A. DESIGNED | D.M./A.H. DRAWN | APPROVED | 03-22-05 DATE

LAWRENCE ABELL & ASSOCIATES LTD.
ARCHITECTS ~ PLANNERS
314 EAST CHARLES STREET, LA PLATA MARYLAND
POST OFFICE BOX 1900 LA PLATA, MARYLAND 20646 VOICE: (301) 932-1901 / (301) 870-2165 FAX: (301) 870-3097

SHEET NO.
A2.2
SHEET __ OF __

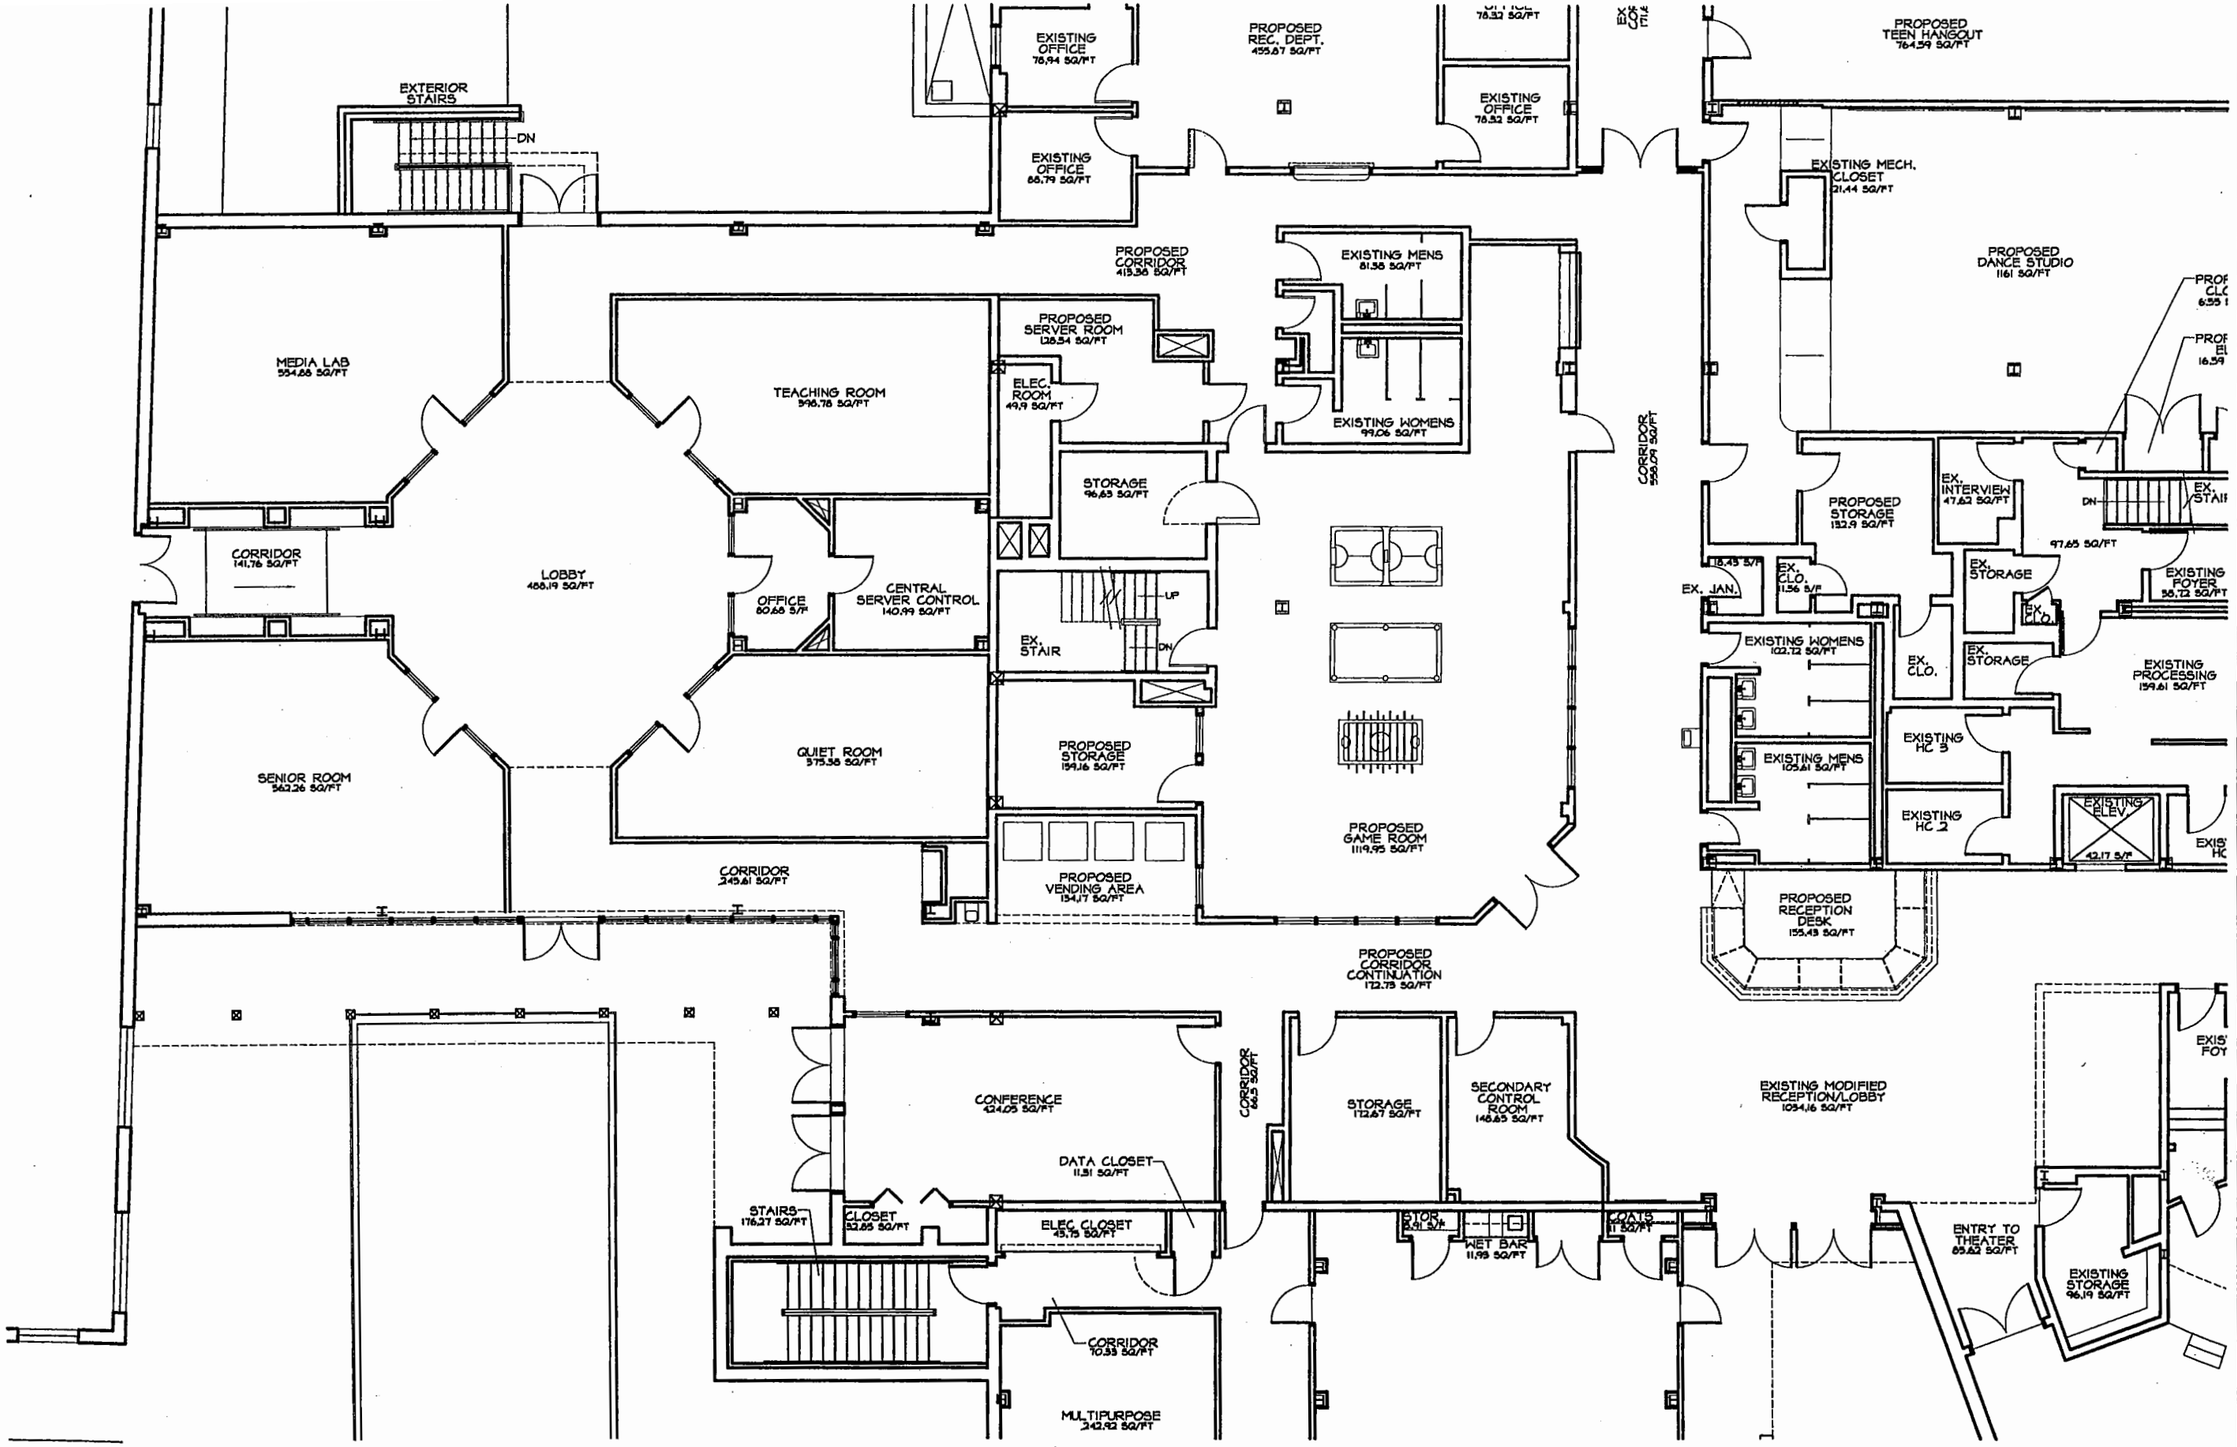

ENLARGED COMPUTER LEARNING CENTER PLAN

SCALE: 3/16" = 1'-0"

PRESENTATION DOCUMENTS

PROJECT TITLE: TAKOMA PARK COMMUNITY CENTER
TAKOMA PARK, MARYLAND

LAWRENCE ABELL & ASSOCIATES LTD.
ARCHITECTS ~ PLANNERS
314 EAST CHARLES STREET, LA PLATA MARYLAND
POST OFFICE BOX 1900 LA PLATA, MARYLAND 20646 VOICE: (301) 932-1901 / (301) 870-3181 FAX: (301) 870-3697

SHEET No.
A2.2A
SHEET __ OF __

DIRECTIVE: ENLARGED COMPUTER LEARNING CENTER PLAN
OWNER: THE CITY OF TAKOMA PARK
ADDRESS: 7500 MAPLE AVENUE, TAKOMA PARK, MARYLAND 20912
(301) 270-1700

DATE	DESCRIPTION
10/25/05	COMMUNITY FLOOR PRESENTATION PLANS PER DEBRA MASON'S REQUEST

LA DRAWN | DMA/AAL CHECKED | APPROVED | 05/06/05 DATE

ALL DESIGNS, PLANS, SPECIFICATIONS, AND/OR DETAILS SHOWN ON THIS SHEET ARE THE PROPERTY OF LAWRENCE ABELL & ASSOCIATES LTD. COPYRIGHT, COMMON LAW COPYRIGHT AND ALL OTHER APPLICABLE PROPRIETARY RIGHTS ARE HEREBY RESERVED FOR LAWRENCE ABELL & ASSOCIATES LTD. NO PART OF THIS SHEET IS TO BE REPRODUCED, CHANGED, COPIED OR USED IN ANY FORM WITHOUT WRITTEN PERMISSION FROM LAWRENCE ABELL & ASSOCIATES LTD.

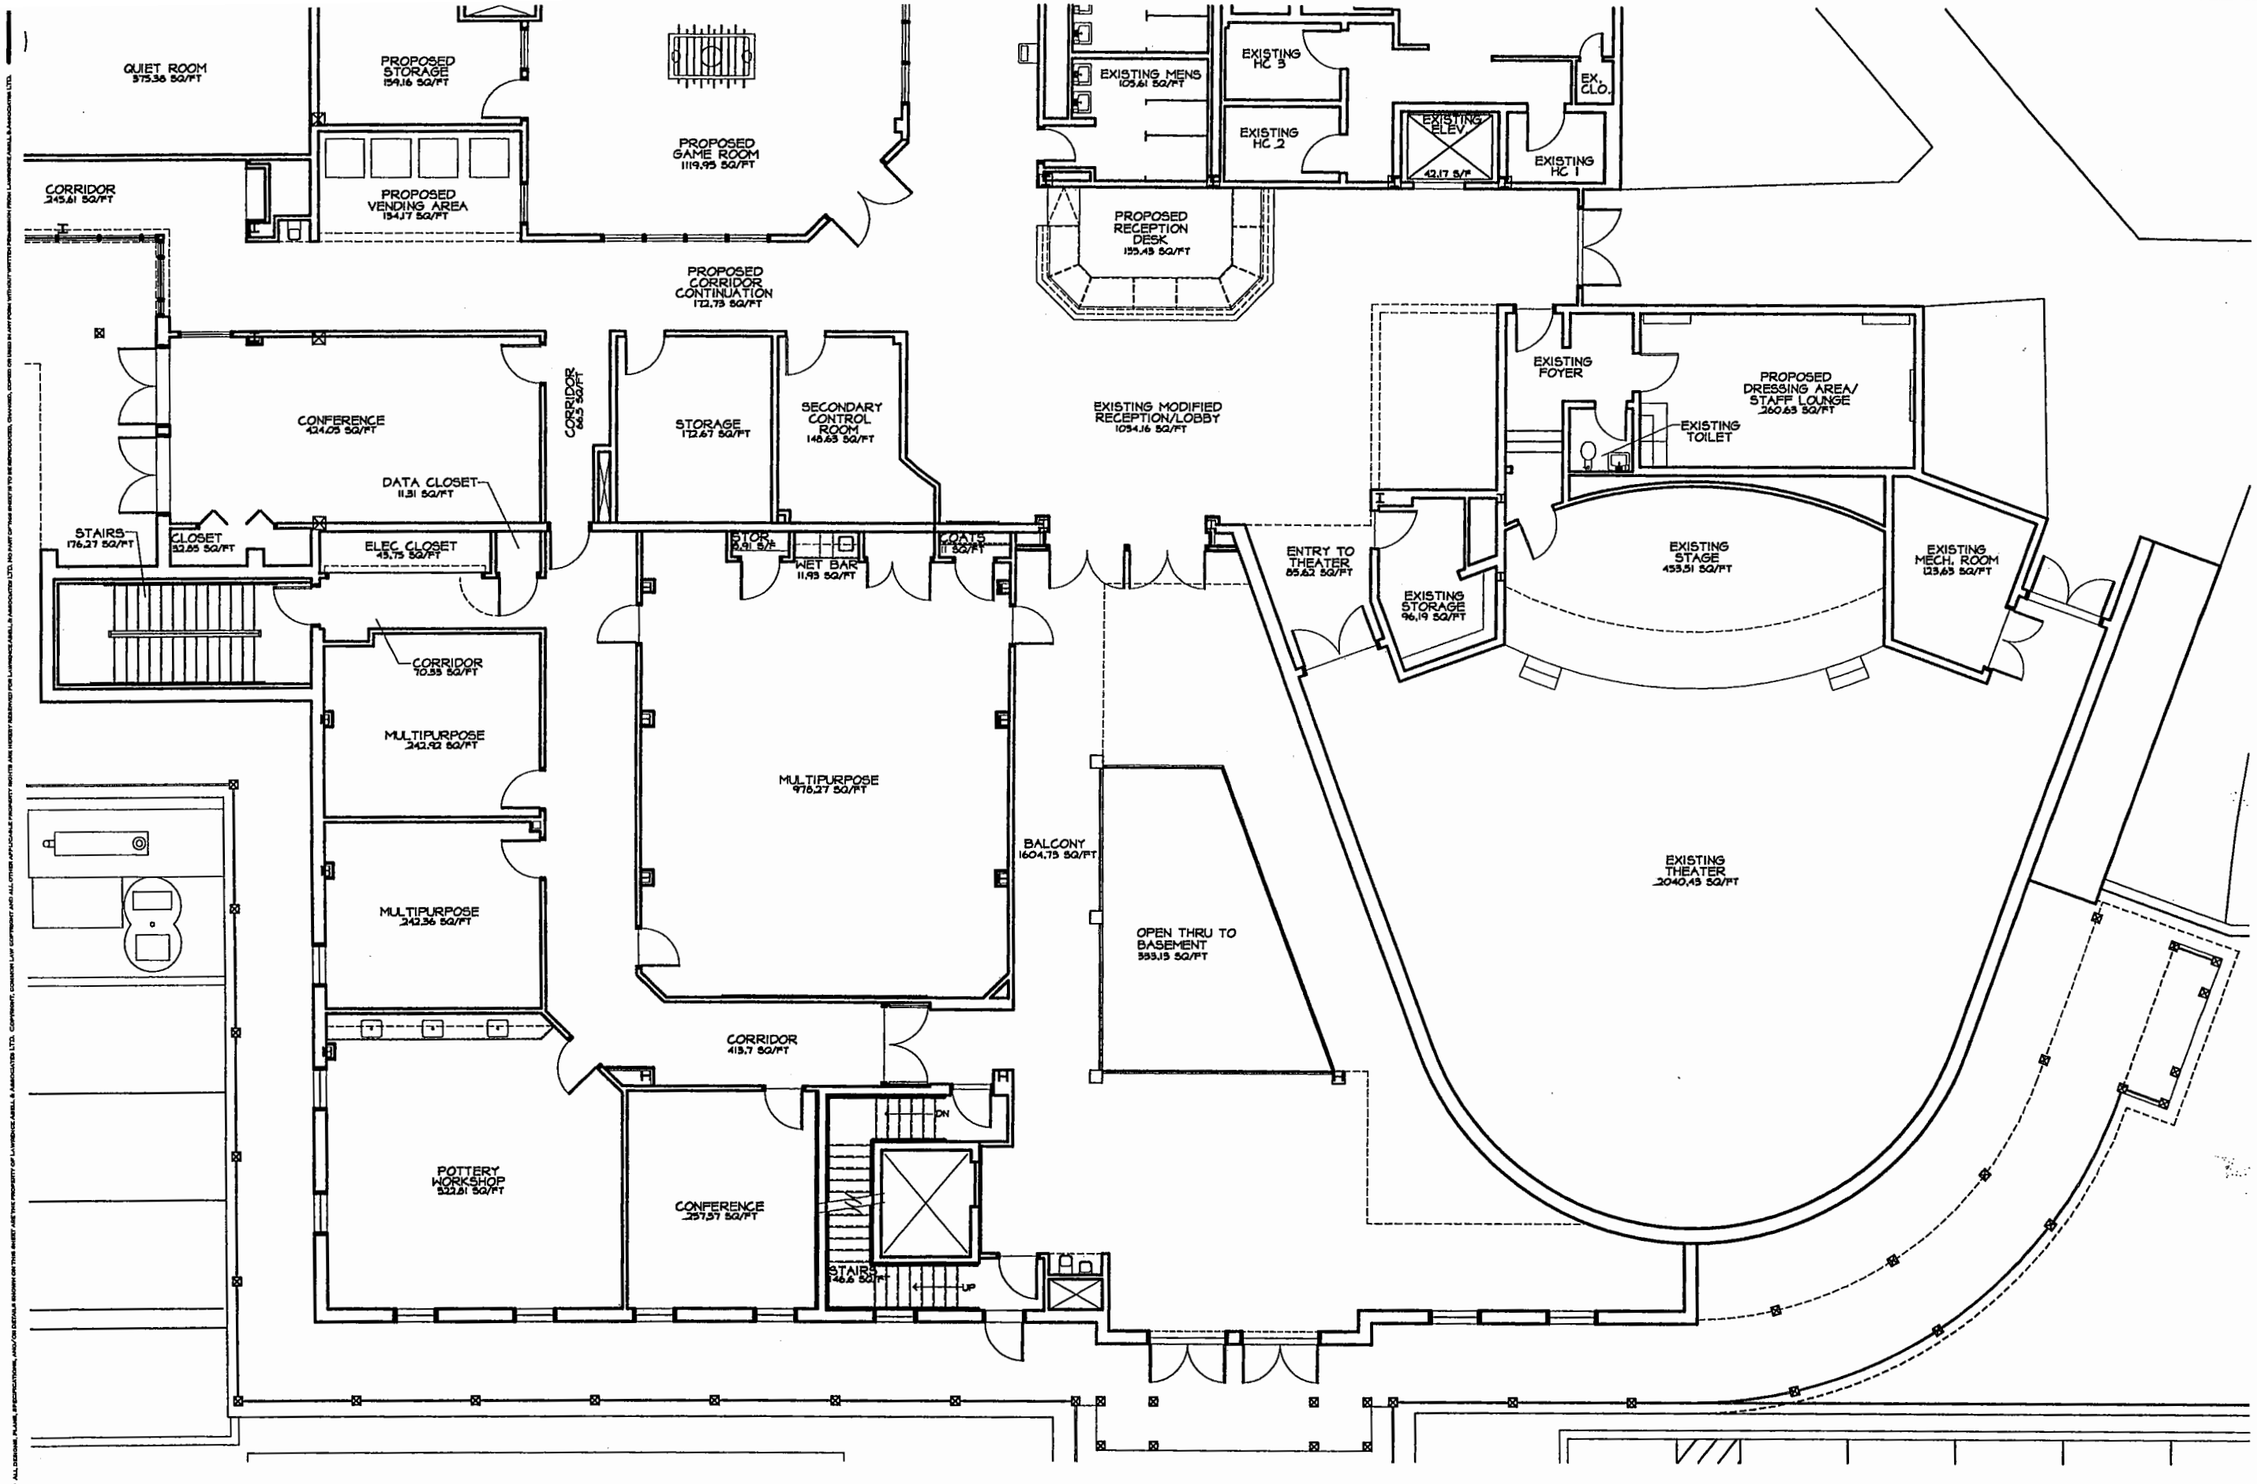

ENLARGED INTERIOR RENOVATION PLAN

SCALE: 3/16" = 1'-0"

DATE	DESCRIPTION
03.22.05	COMMUNITY PLAZA PRESERVATION PLANS FOR
	GERMA MASTERPIECE REQUEST

L.A.	D.N./A.S.		03.22.05
DESIGNED	DRAWN	APPROVED	DATE

SHEET TITLE: ENLARGED INTERIOR RENOVATION PLAN

PROJECT: THE CITY OF TAKOMA PARK

ADDRESS: 7500 MAPLE AVENUE TAKOMA PARK, MARYLAND 20912 (301) 270-7200

PRESENTATION DOCUMENTS FOR THE TAKOMA PARK COMMUNITY CENTER TAKOMA PARK, MARYLAND

LAWRENCE ABELL & ASSOCIATES LTD.
ARCHITECTS ~ PLANNERS
314 EAST CHARLES STREET, LA PLATA MARYLAND
Post Office Box 1900 LA PLATA, MARYLAND 20646 Voice: (301) 932-1901 / (301) 870-3168 FAX: (301) 870-3097

SHEET NO. A2.2B

SHEET __ OF __

ALL DESIGNS, PLANS, SPECIFICATIONS, AND/OR DETAILS SHOWN ON THIS SHEET ARE THE PROPERTY OF LAWRENCE ABELL & ASSOCIATES LTD. COPYRIGHT, COMMON LAW COPYRIGHT AND ALL OTHER APPLICABLE PROPERTY RIGHTS ARE HEREBY RESERVED FOR LAWRENCE ABELL & ASSOCIATES LTD. NO PART OF THIS SHEET TO BE REPRODUCED, CHANGED, COPIED OR USED IN ANY FORM WITHOUT WRITTEN PERMISSION FROM LAWRENCE ABELL & ASSOCIATES LTD.

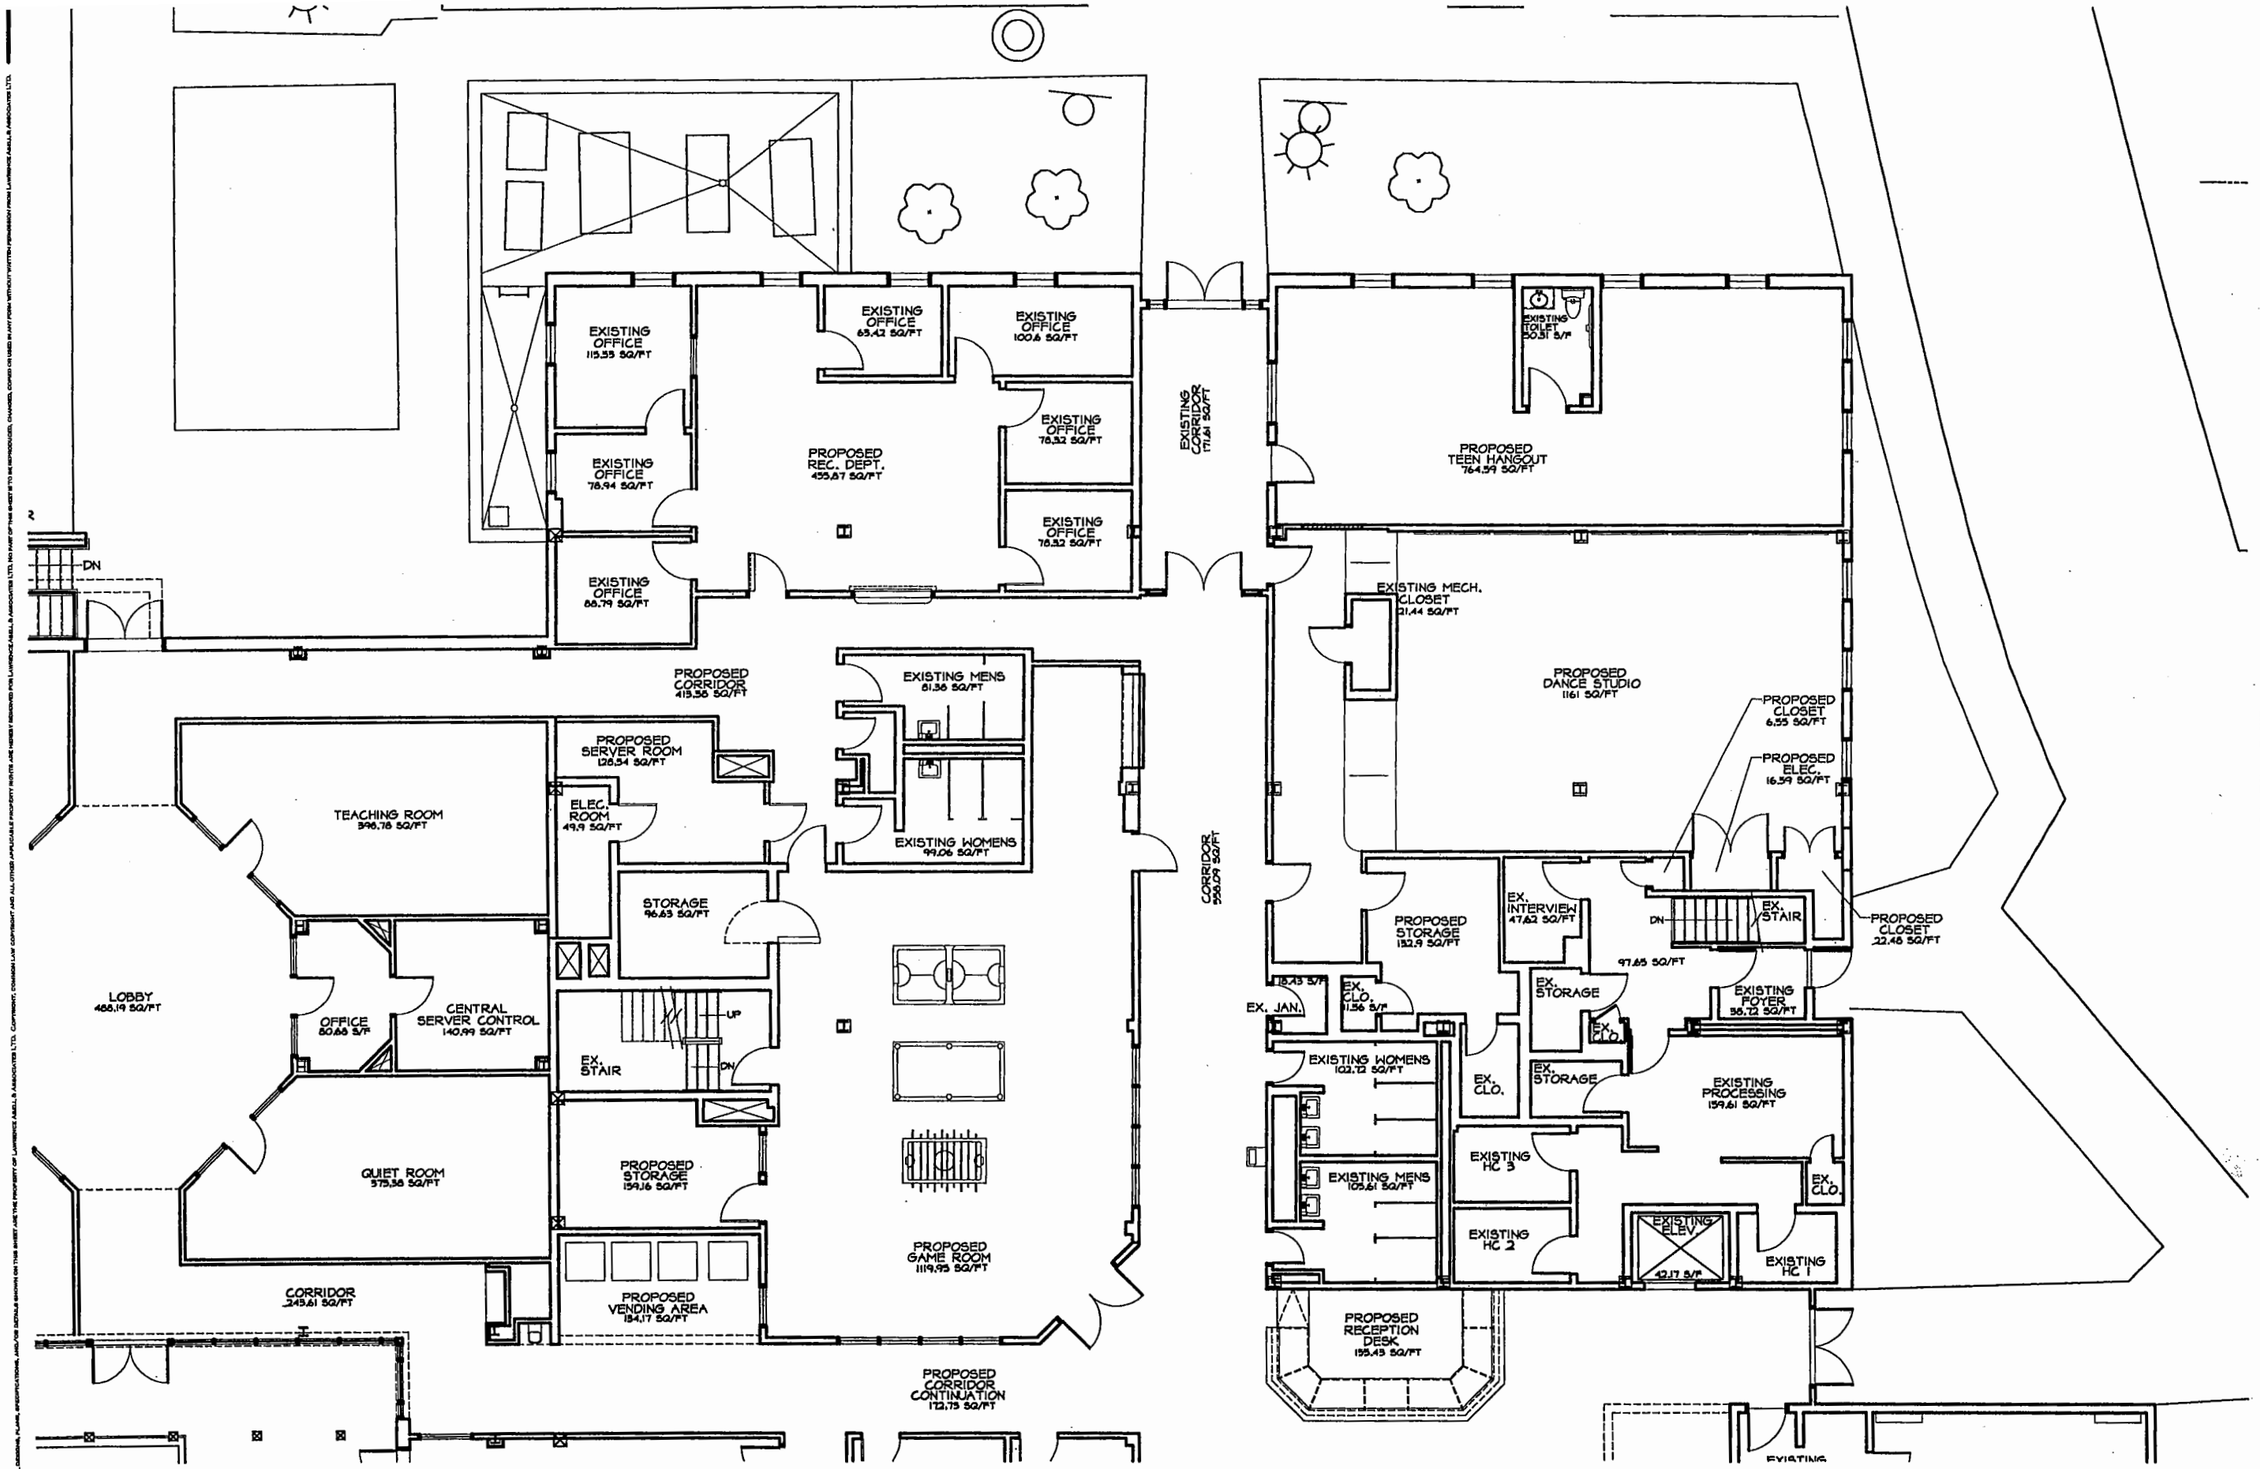

ENLARGED FRONT ADDITION PLAN

SCALE 3/16" = 1'-0"

PRESENTATION DOCUMENTS FOR THE TAKOMA PARK COMMUNITY CENTER TAKOMA PARK, MARYLAND

SHEET TITLE: ENLARGED FRONT ADDITION PLAN

OWNER: THE CITY OF TAKOMA PARK
ADDRESS: 7500 MAPLE AVENUE, TAKOMA PARK, MARYLAND 20912
(301) 270-1700

DATE	REVISION
02-23-05	COMMUNITY PLAZA - PRESENTATION PLANS FOR DSRA MUSCUTH'S REQUEST

DRAWN: SM/AAL
DESIGNED: LA
APPROVED
DATE: 02-23-05

LAWRENCE ABELL & ASSOCIATES LTD.
ARCHITECTS ~ PLANNERS
314 EAST CHARLES STREET, LA PLATA, MARYLAND
Post Office Box 1900 La Plata, Maryland 20646 Voice: (301) 932-1917 / (301) 870-3131 Fax: (301) 870-0397

SHEET NO. A2.2c

SHEET __ OF __

ALL DESIGNS, PLANS, SPECIFICATIONS, AND/OR DETAILS SHOWN ON THIS SHEET ARE THE PROPERTY OF LAWRENCE ABELL & ASSOCIATES LTD. NO PART OF THIS SHEET IS TO BE REPRODUCED, CHANGED, COPIED OR USED IN ANY FORM WITHOUT WRITTEN PERMISSION FROM LAWRENCE ABELL & ASSOCIATES LTD. COPYRIGHT, COMMON LAW COPYRIGHT AND ALL OTHER APPLICABLE PROPERTY RIGHTS ARE HEREBY RESERVED BY LAWRENCE ABELL & ASSOCIATES LTD.