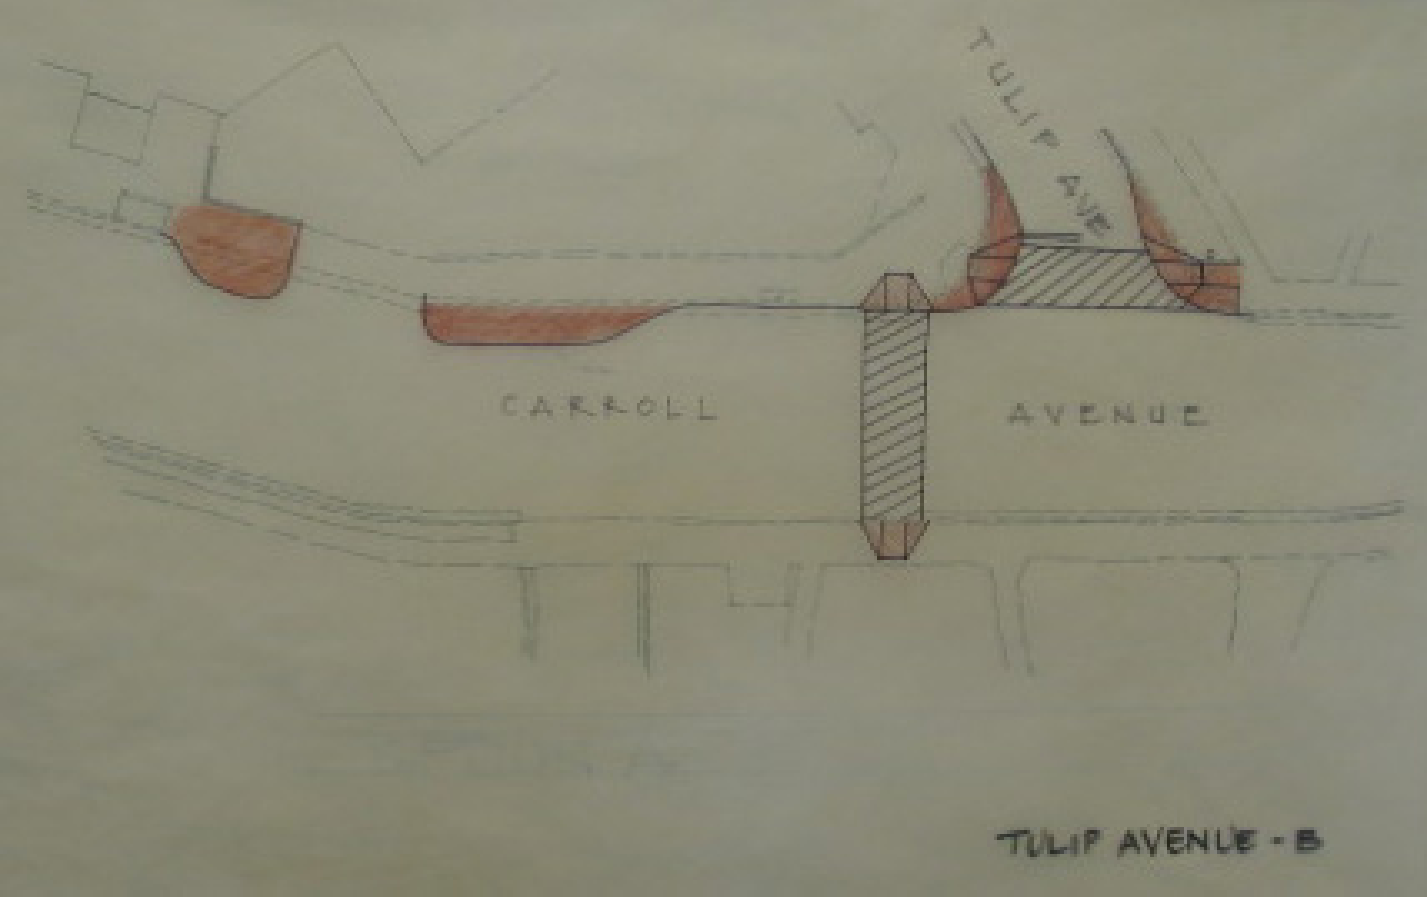
TULIP AVE
CARROLL
AVENUE
TULIP AVENUE - B

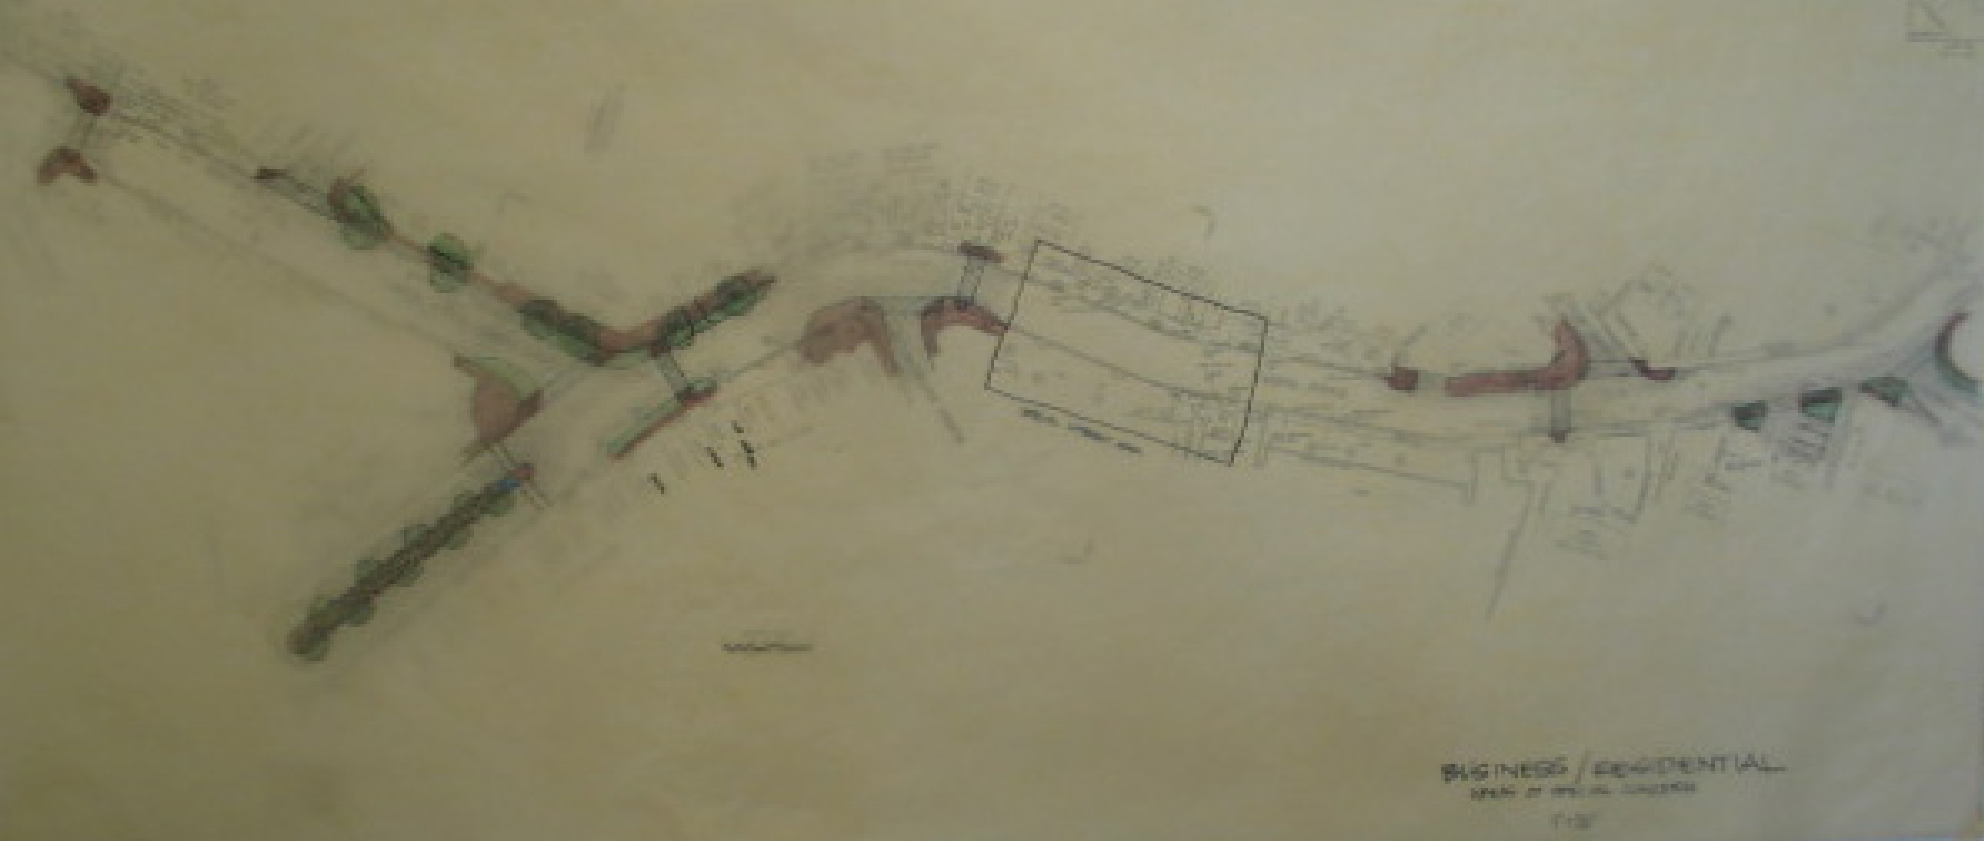
BUSINESS / RESIDENTIAL

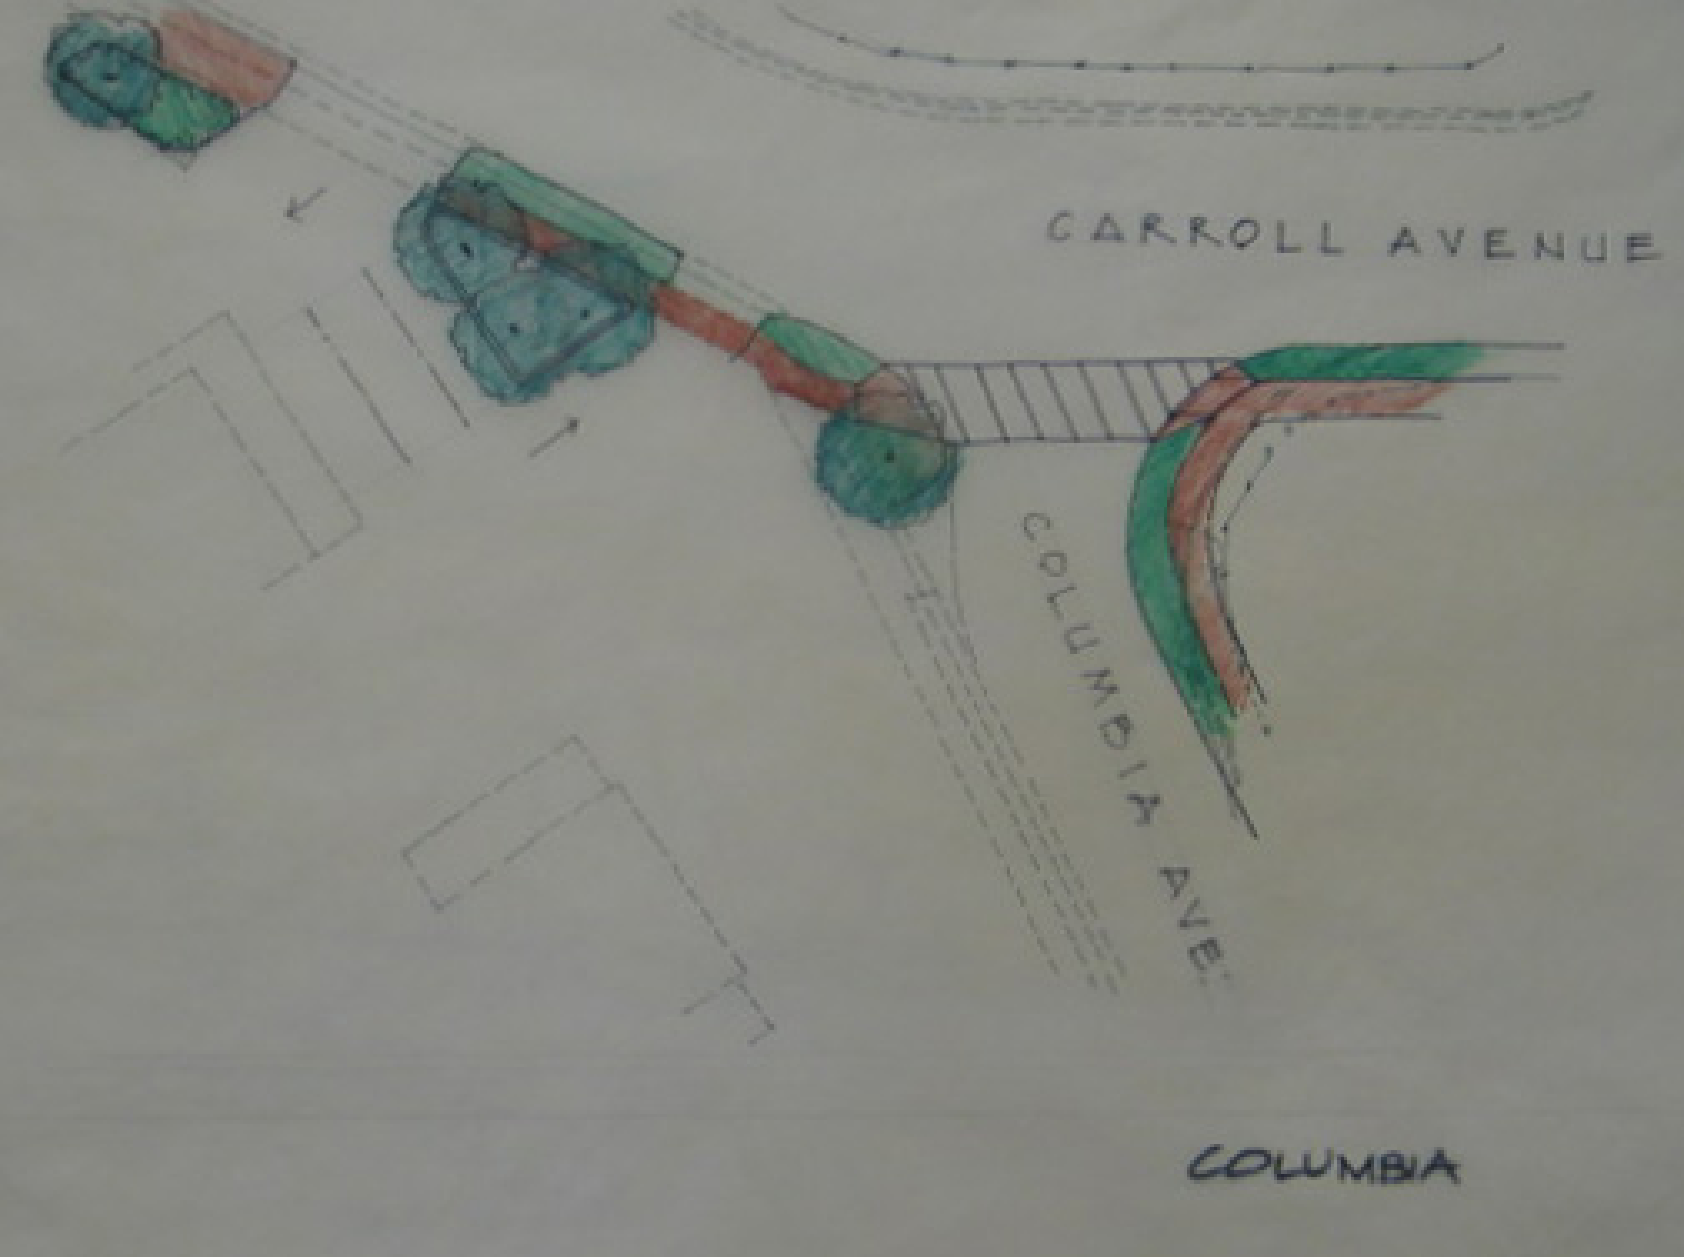
CARROLL AVENUE
COLUMBIA AVE.
COLUMBIA

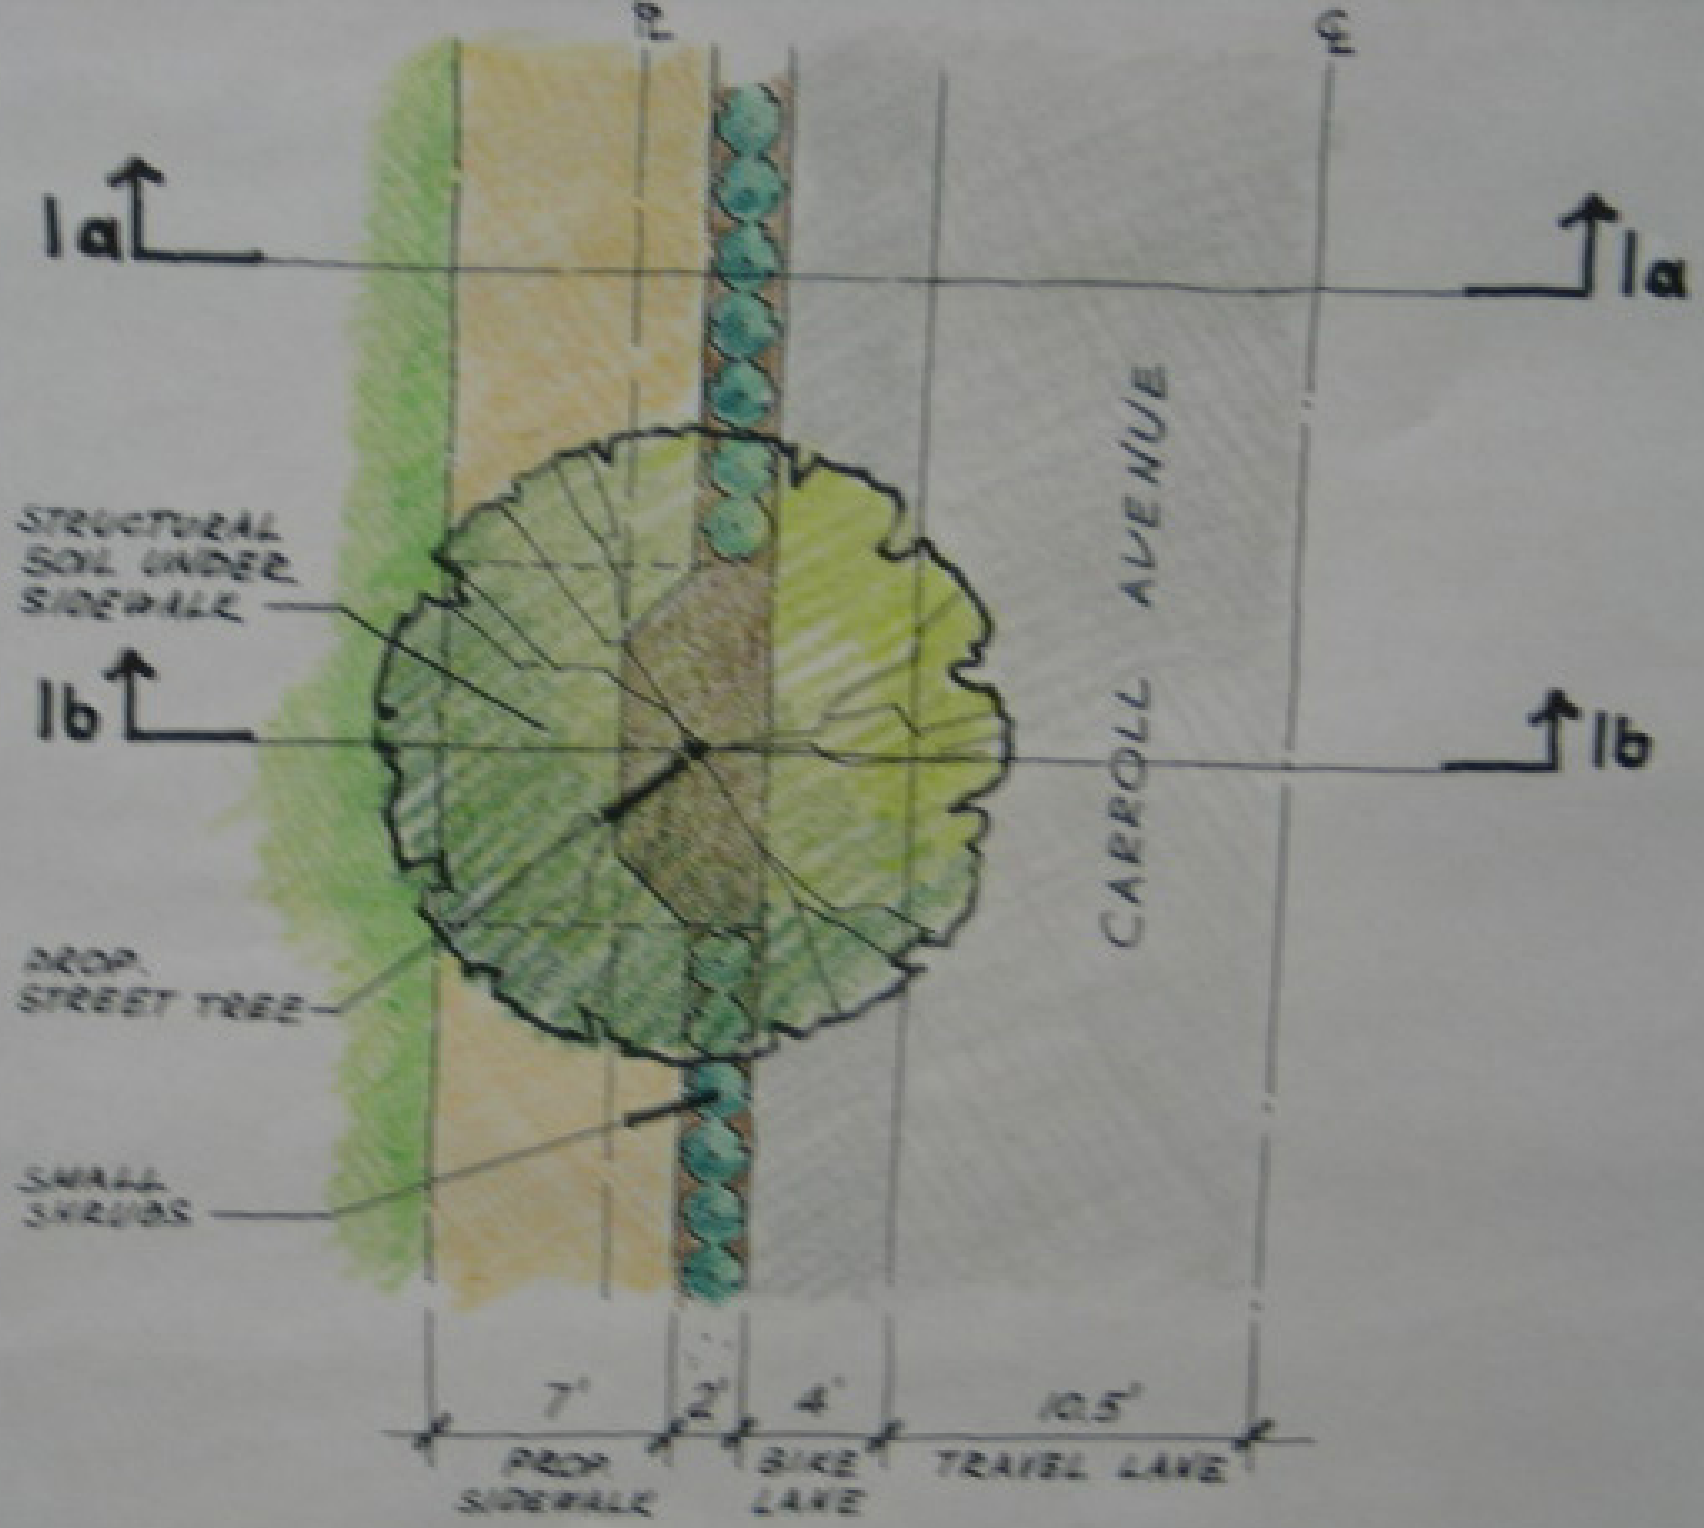
1a
1a
1b
1b
STRUCTURAL SOIL UNDER SIDEWALK
PROP. STREET TREE
SMALL SHRUBS
CARROLL AVENUE
7'
2'
4'
10.5'
PROP SIDEWALK
BIKE LANE
TRAVEL LANE

PLAN

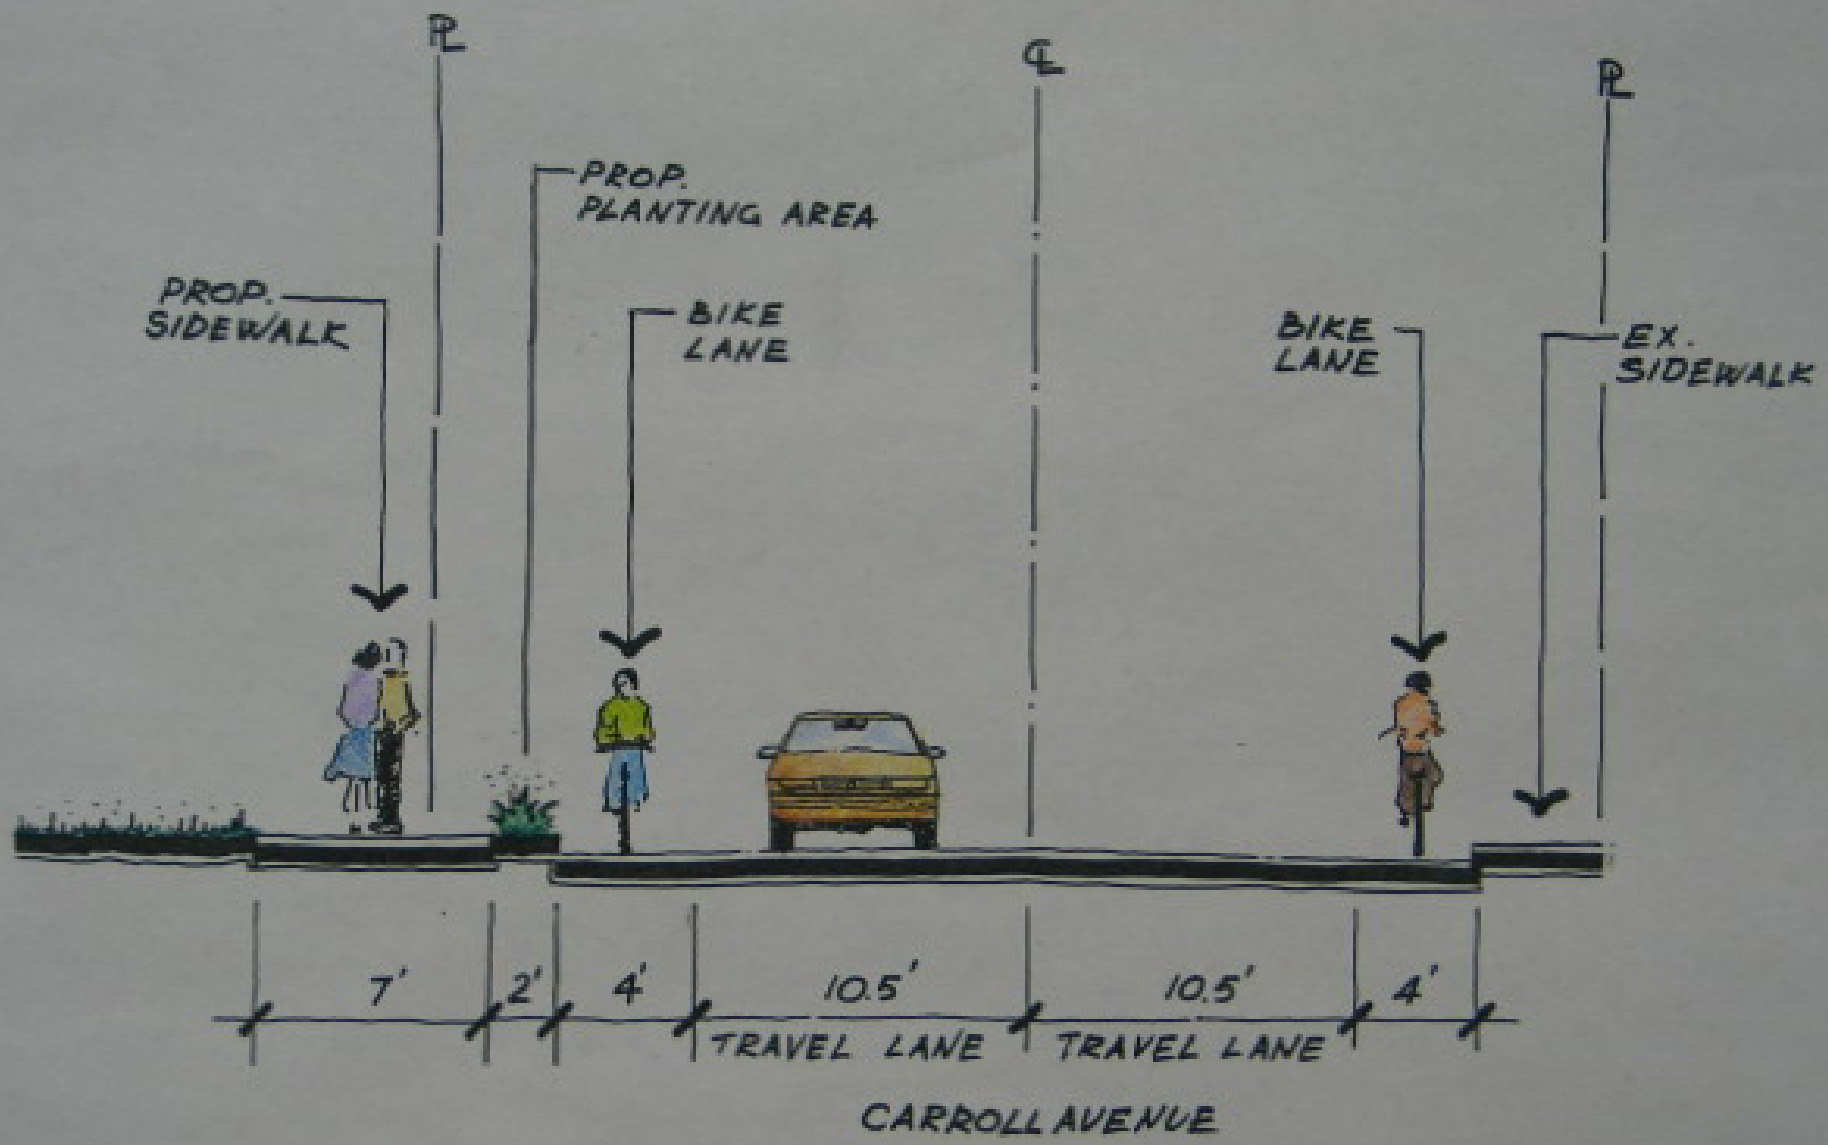

SECTION THROUGH SHRUBS ONLY

CONCEPT 1a: SIDEWALK SHIFT BY 5'

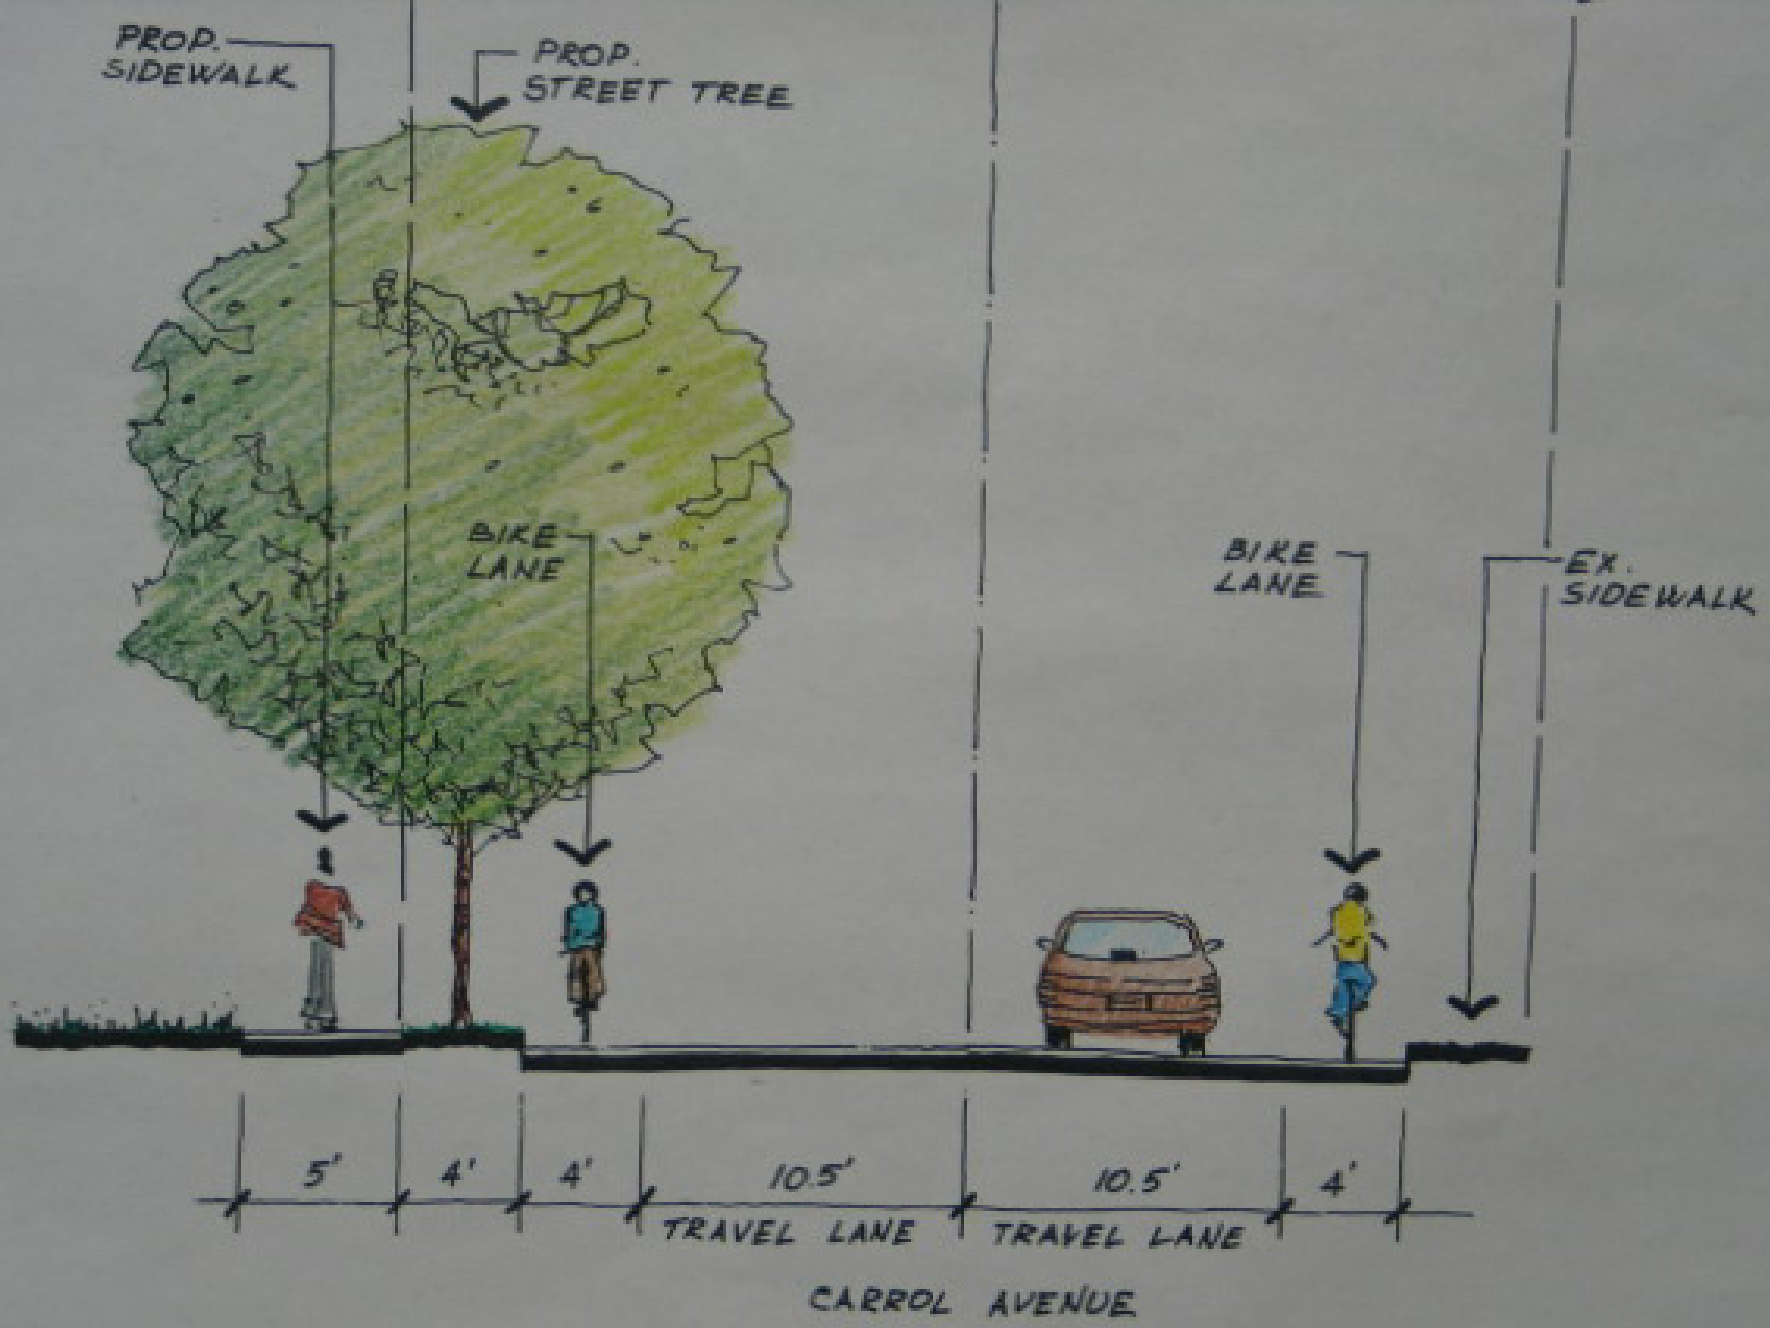

SECTION THROUGH TREE

CONCEPT 1b: SIDEWALK SHIFT BY 5'

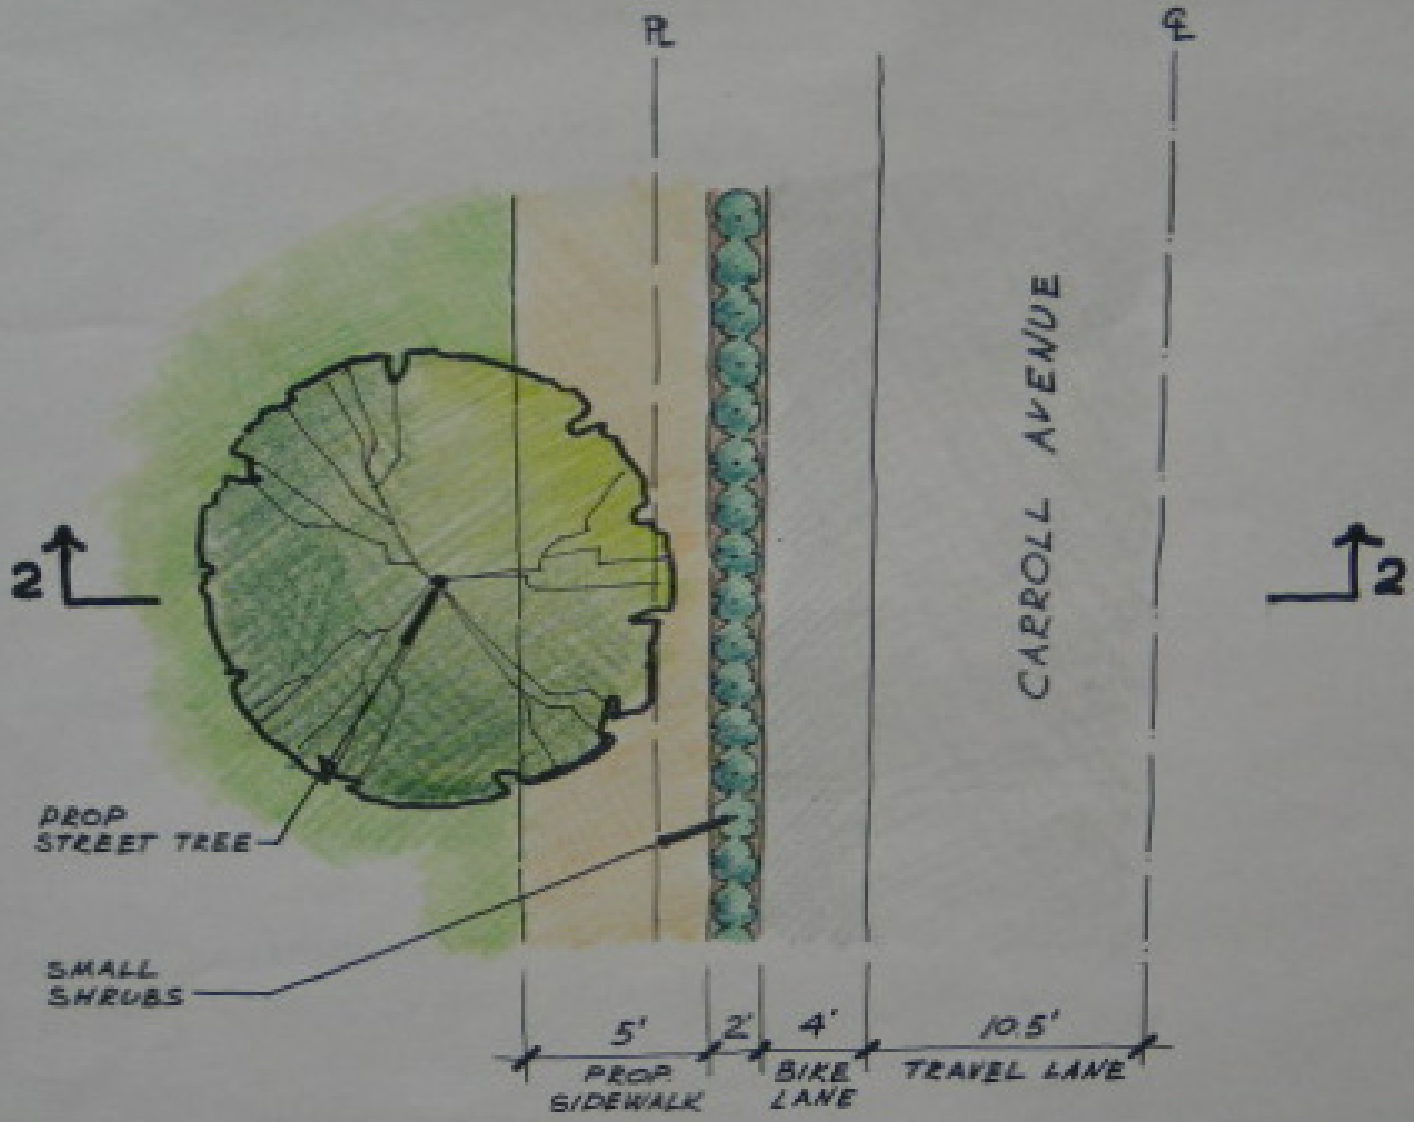

PLAN

CONCEPT 2

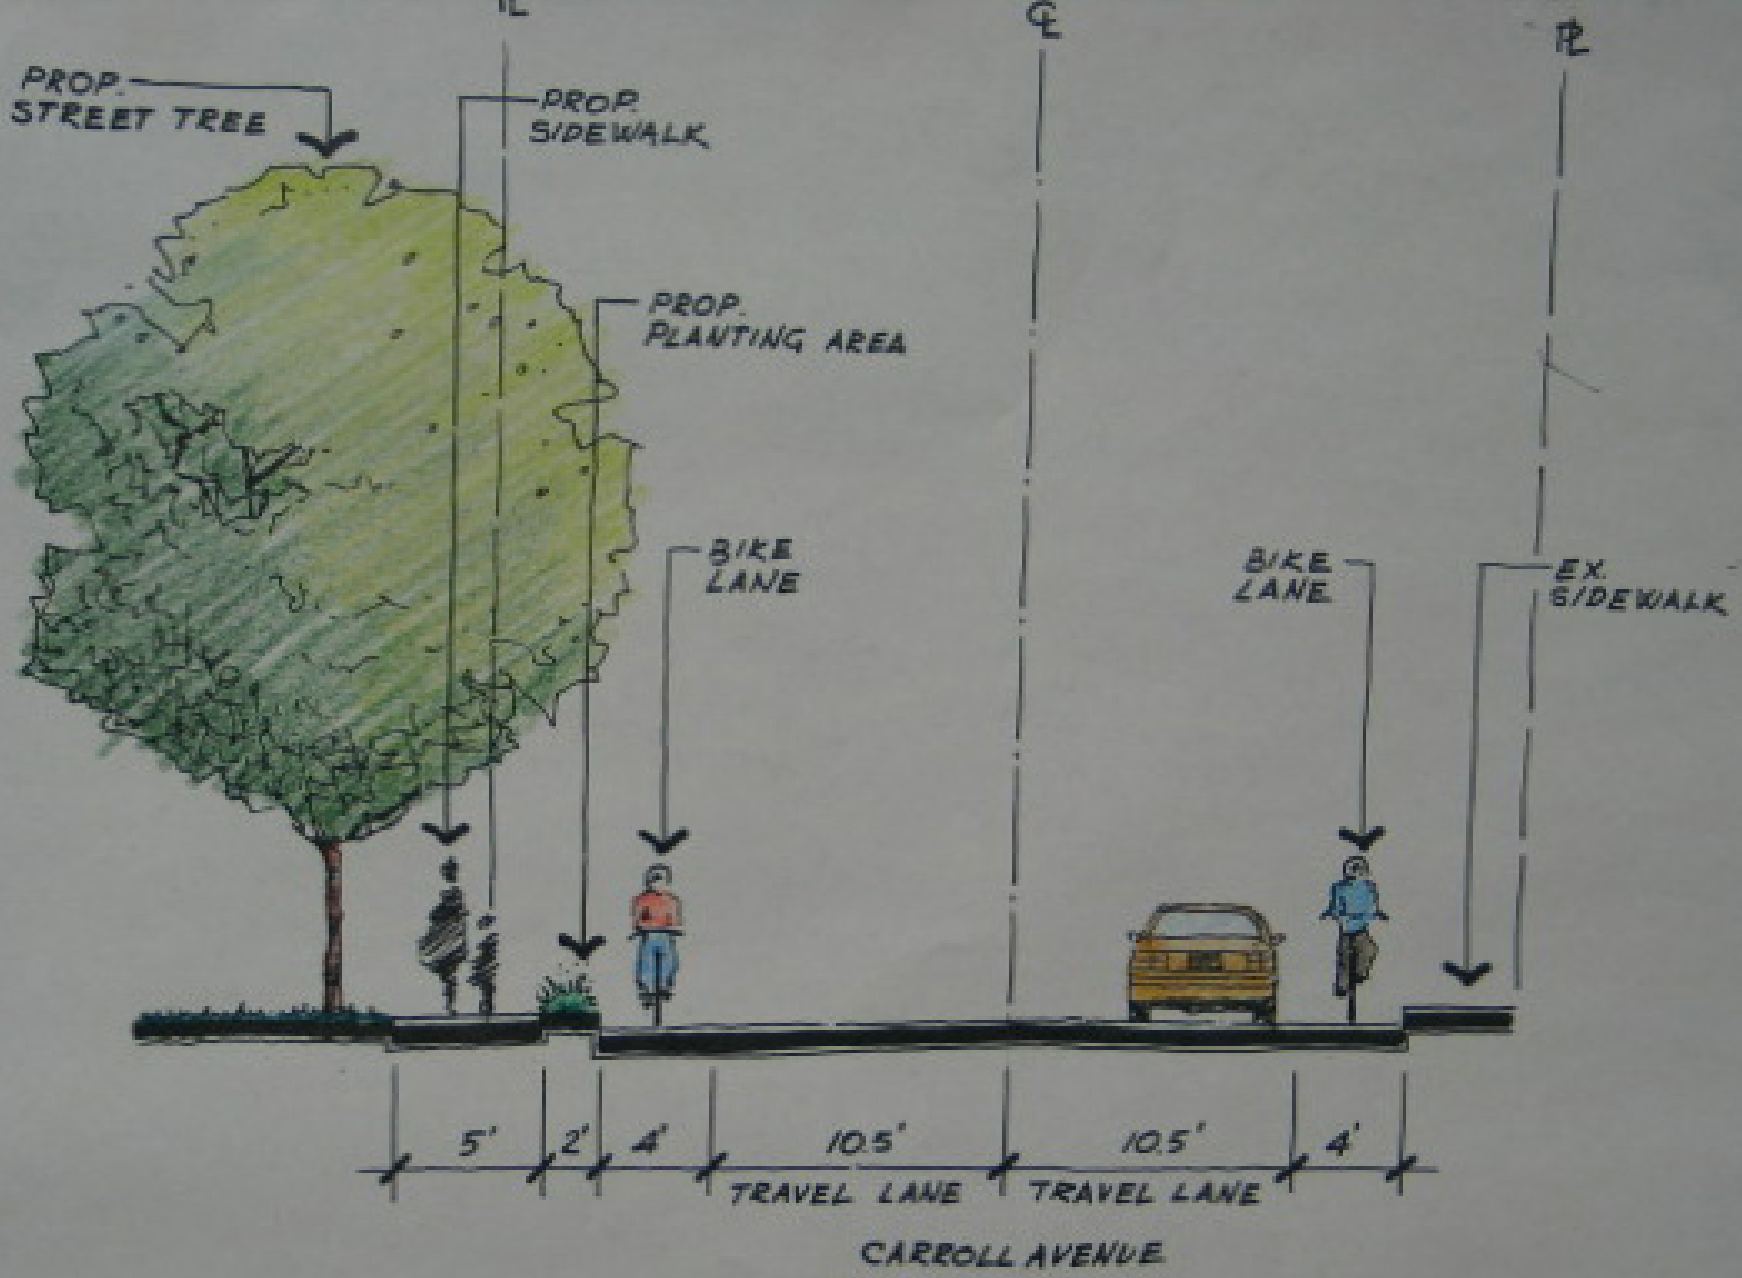

SECTION 2-2

CONCEPT 2: SIDEWALK SHIFT BY 3'

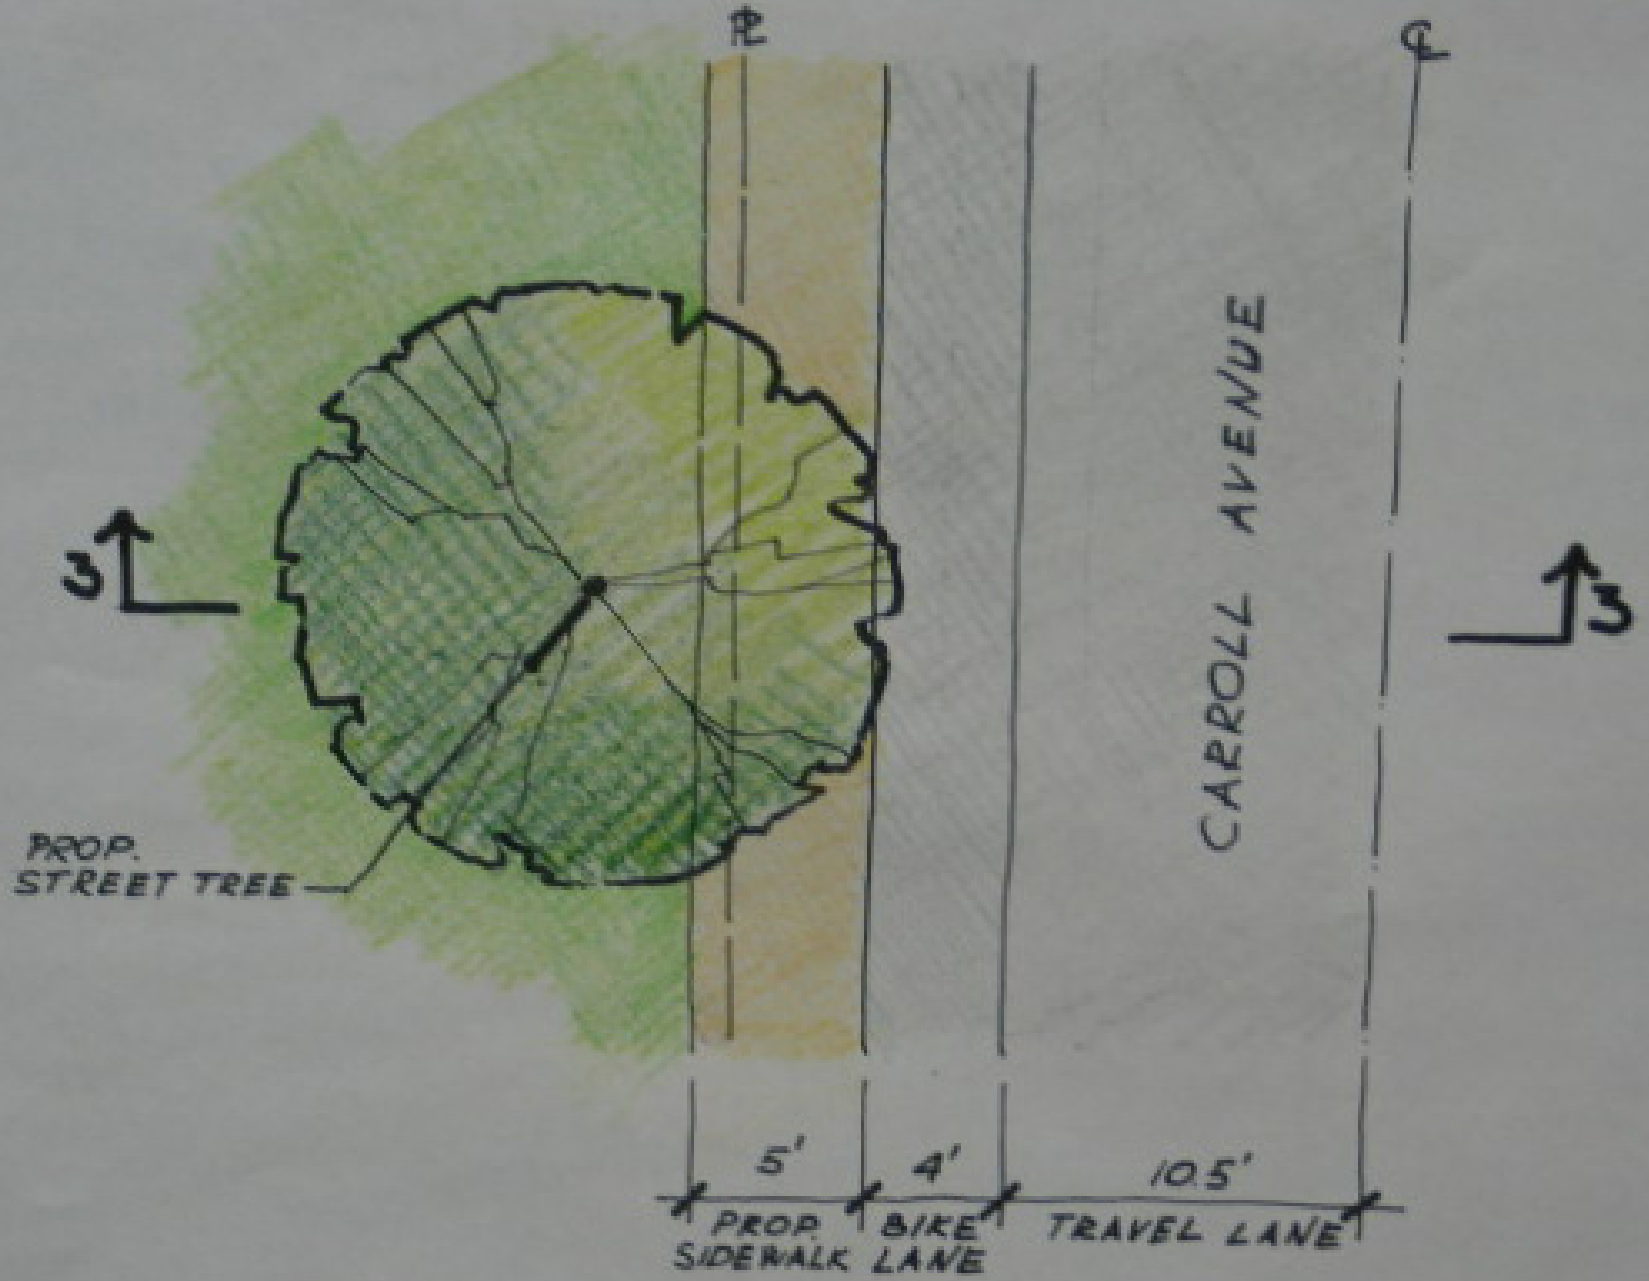

PLAN

CONCEPT 3

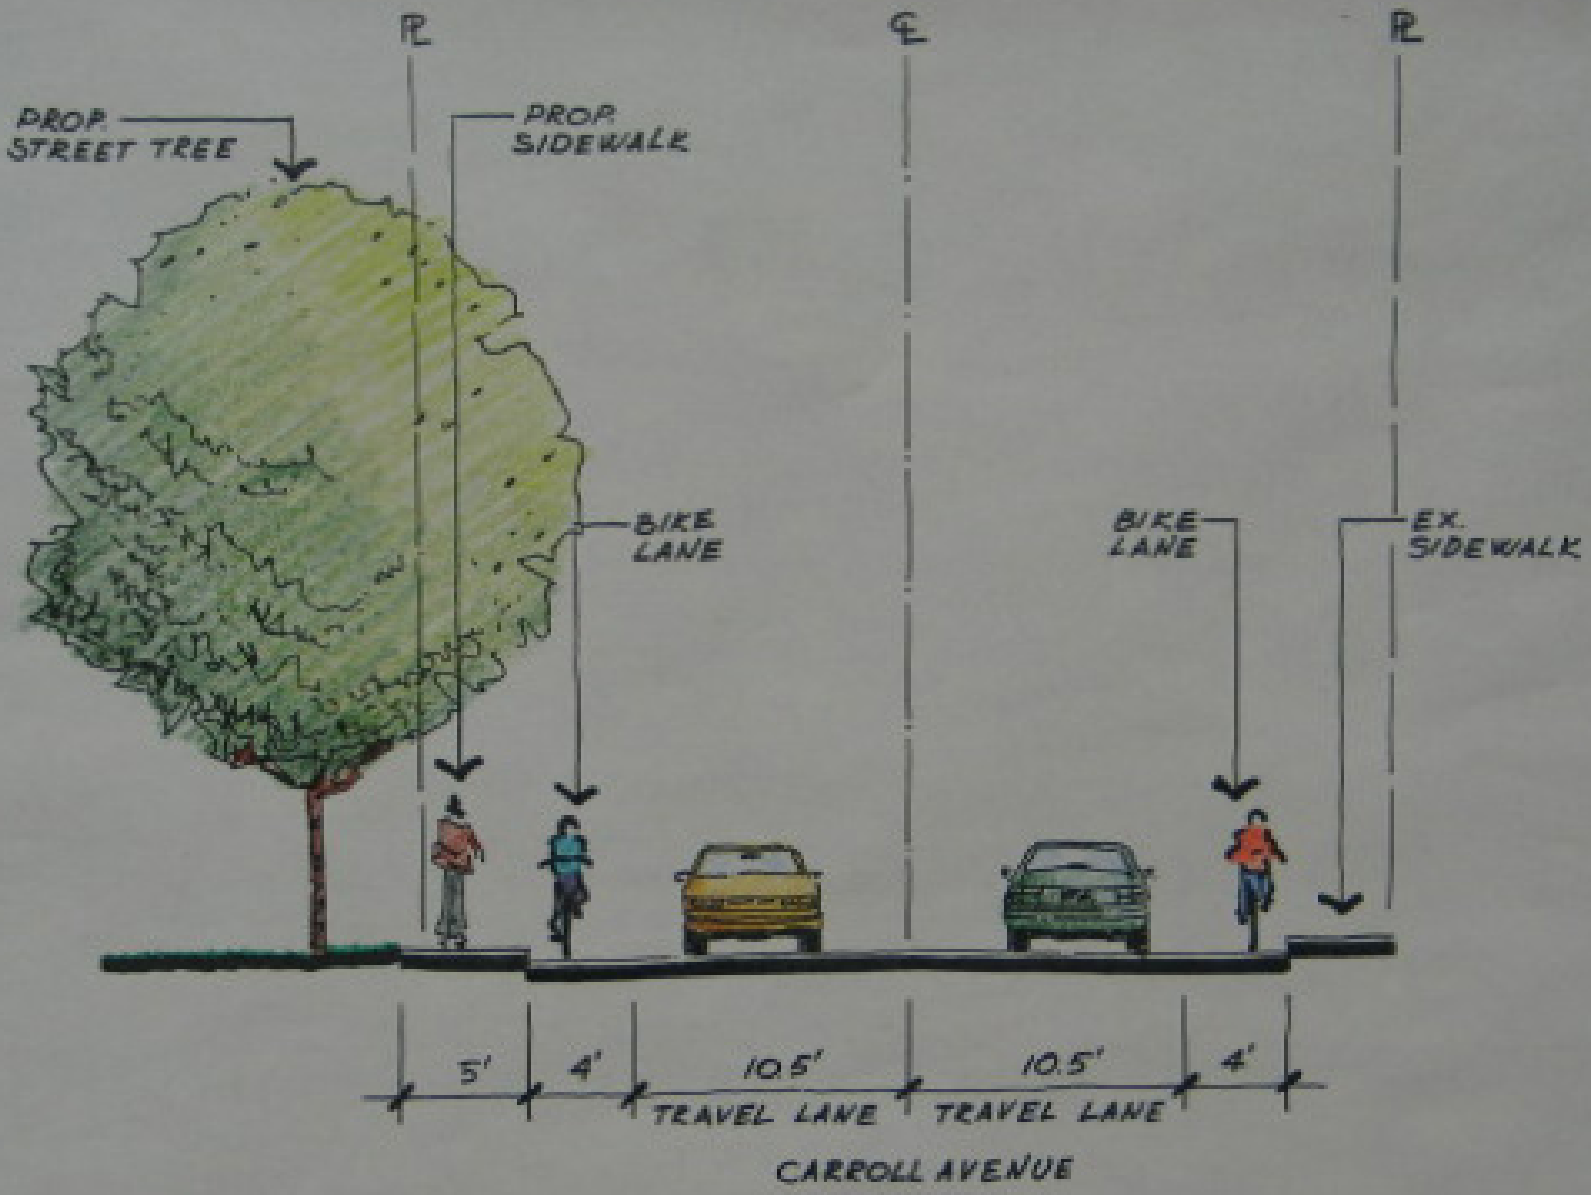

SECTION 3-3

CONCEPT 3: SIDEWALK SHIFT BY 1'

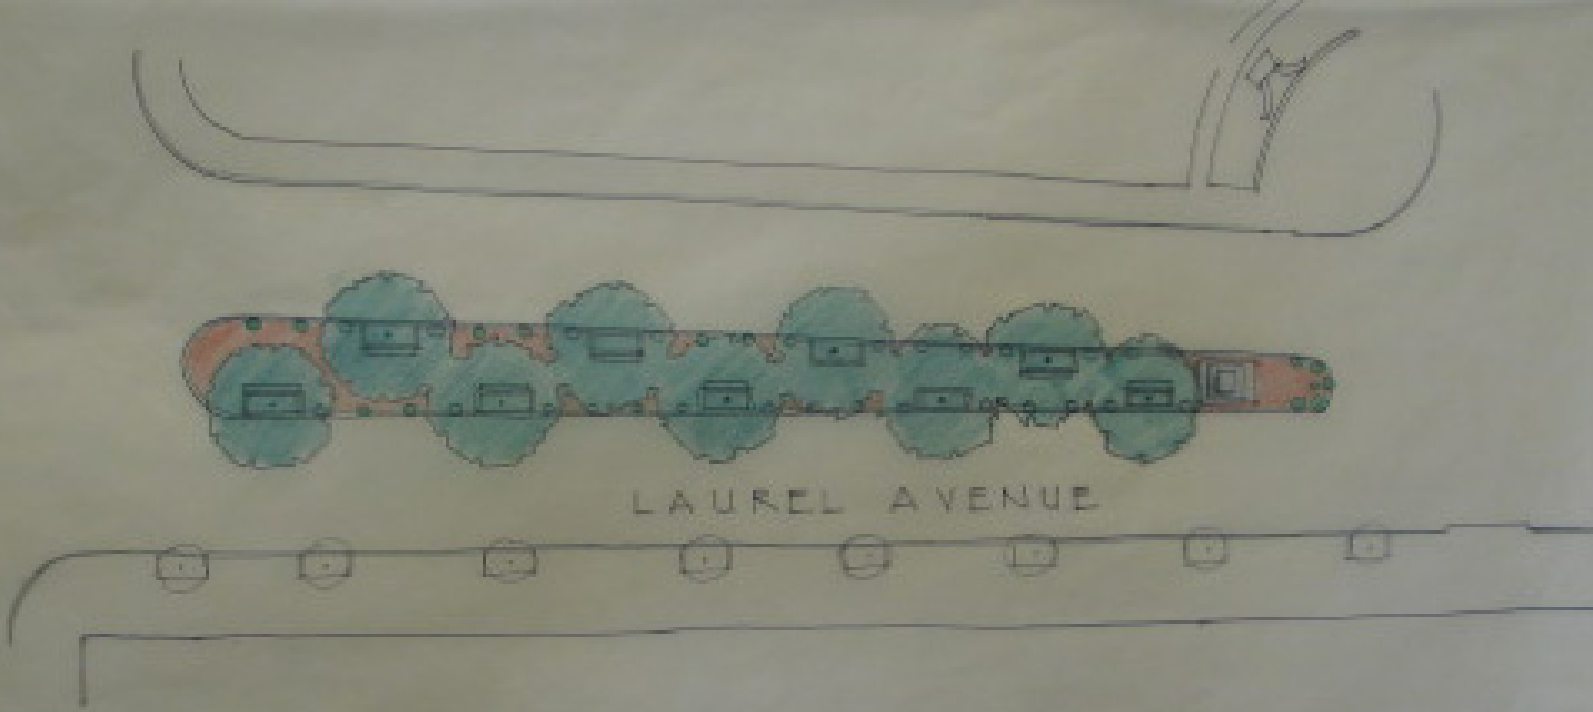

LAUREL AVENUE-A

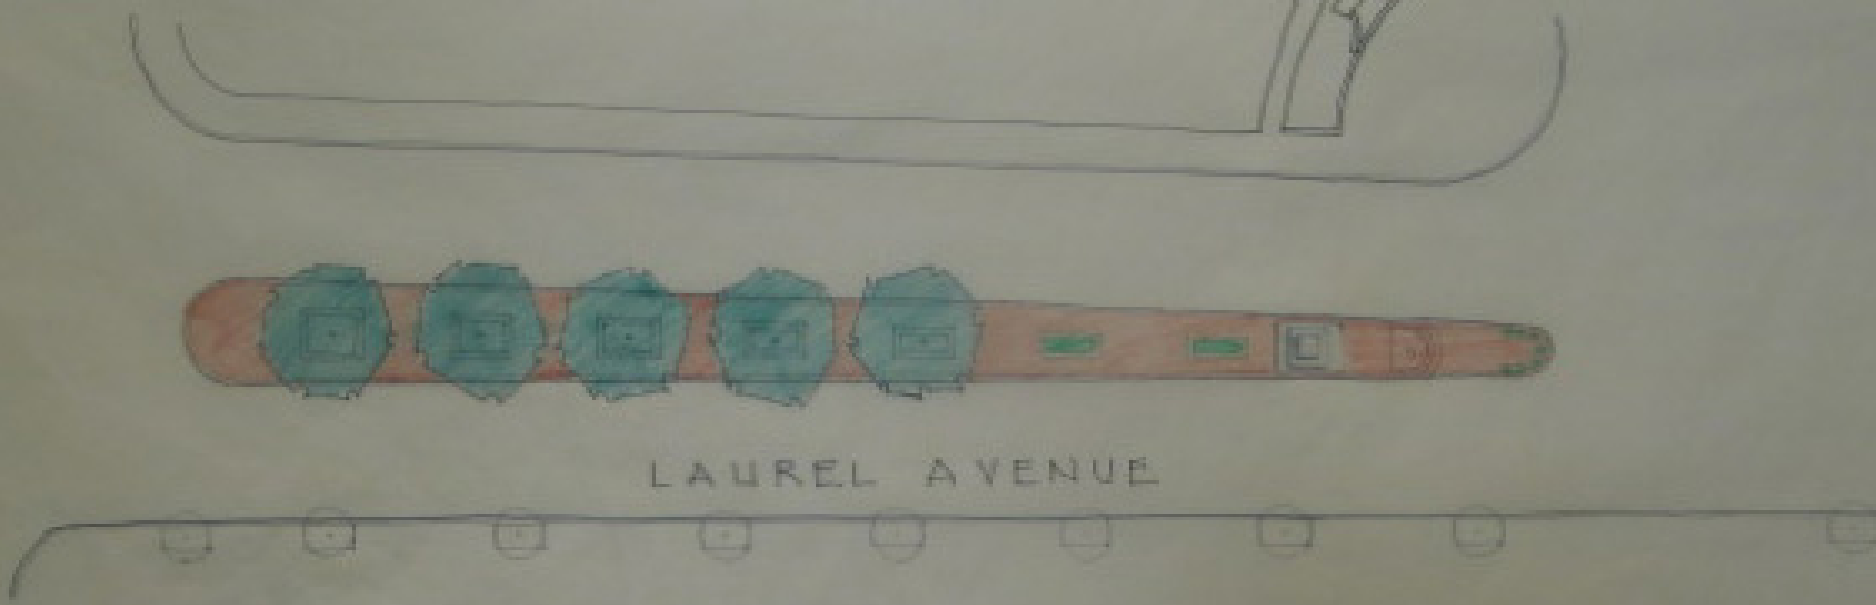

LAUREL AVENUE-B

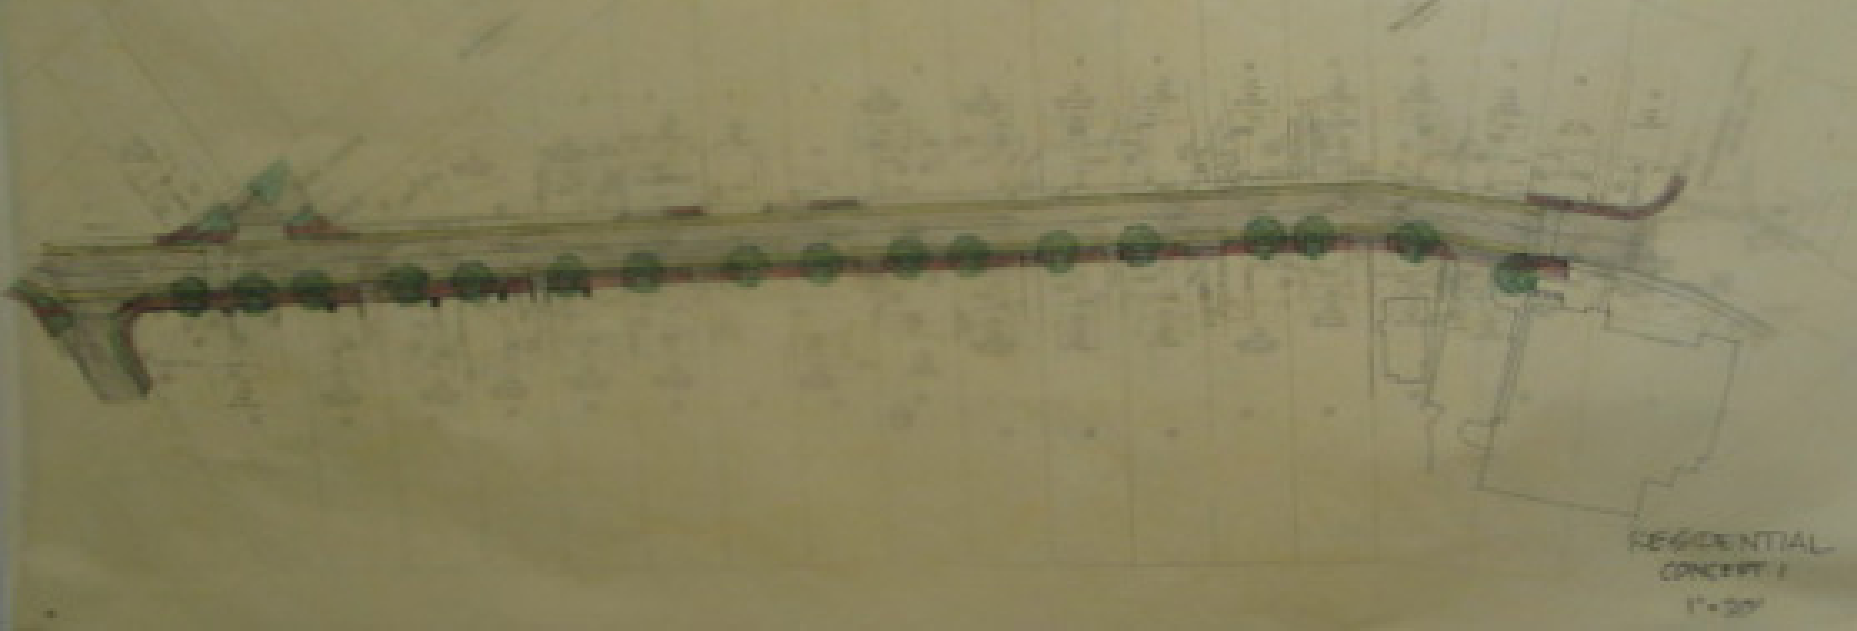
RESIDENTIAL
CONCEPT 1
1" = 20'

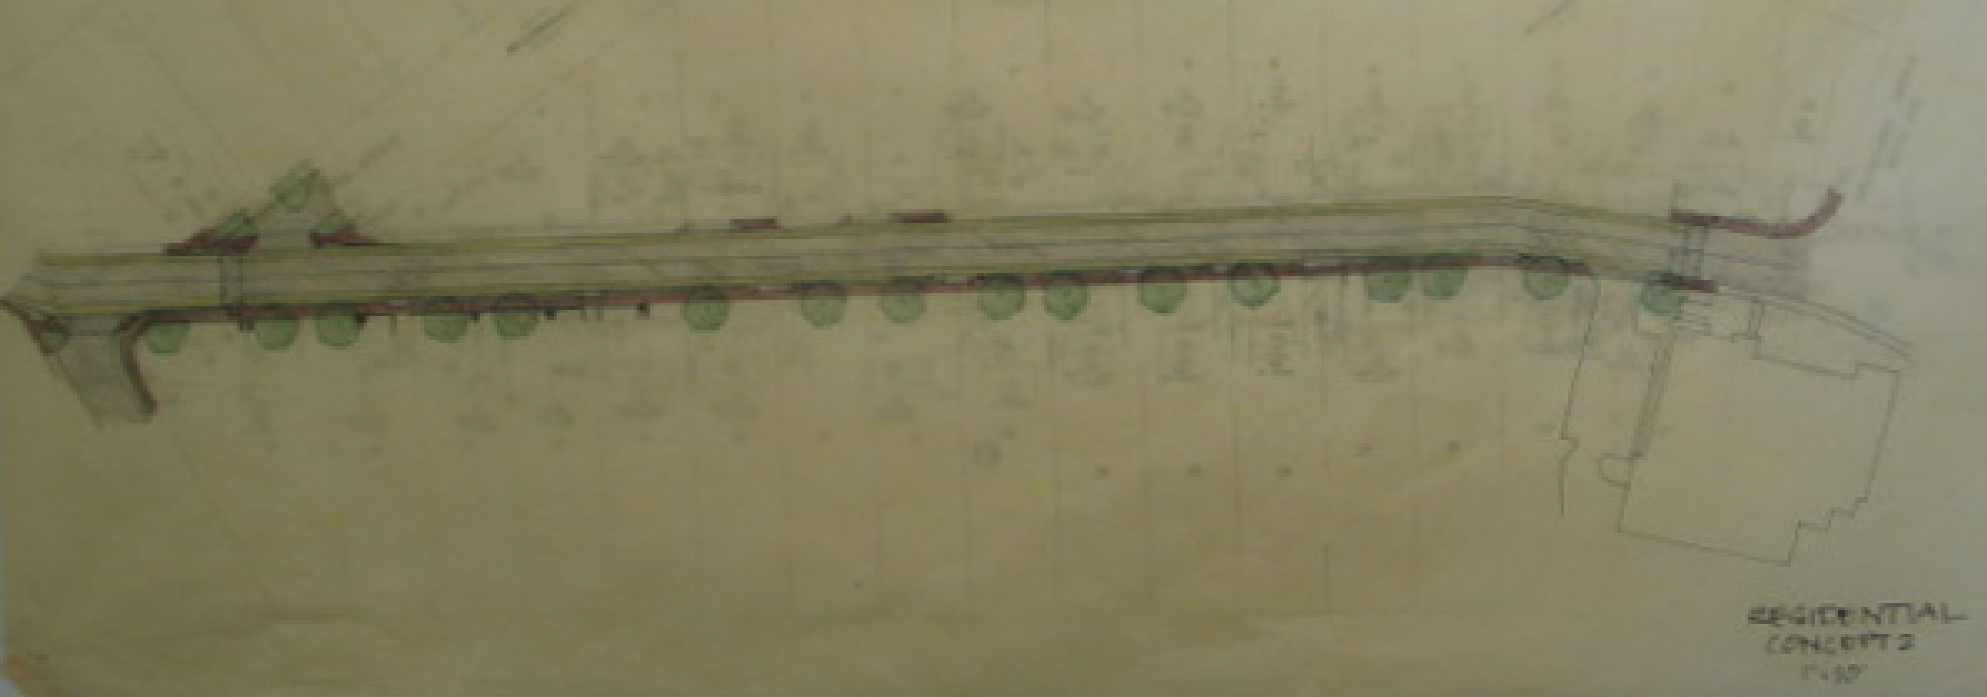
RESIDENTIAL
CONCEPT 2
1"=10'

RESIDENTIAL

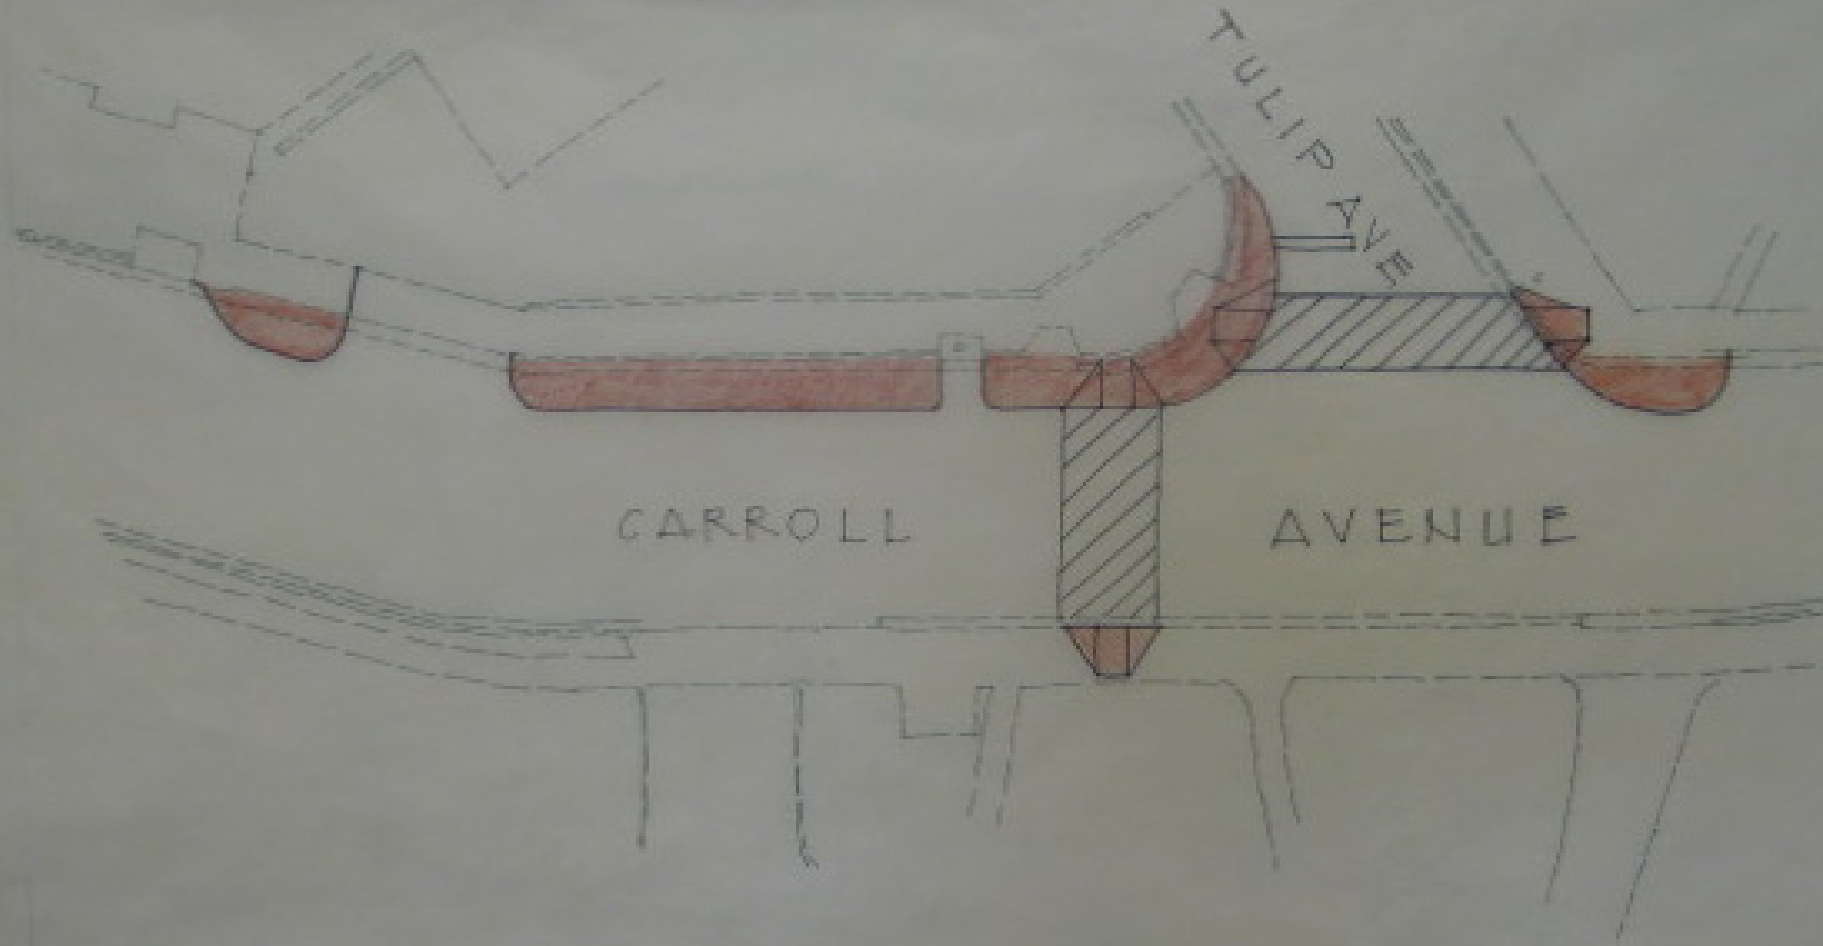

TULIP AVENUE - A

CARROLL
AVENUE
WESTMORELAND
WESTMORELAND