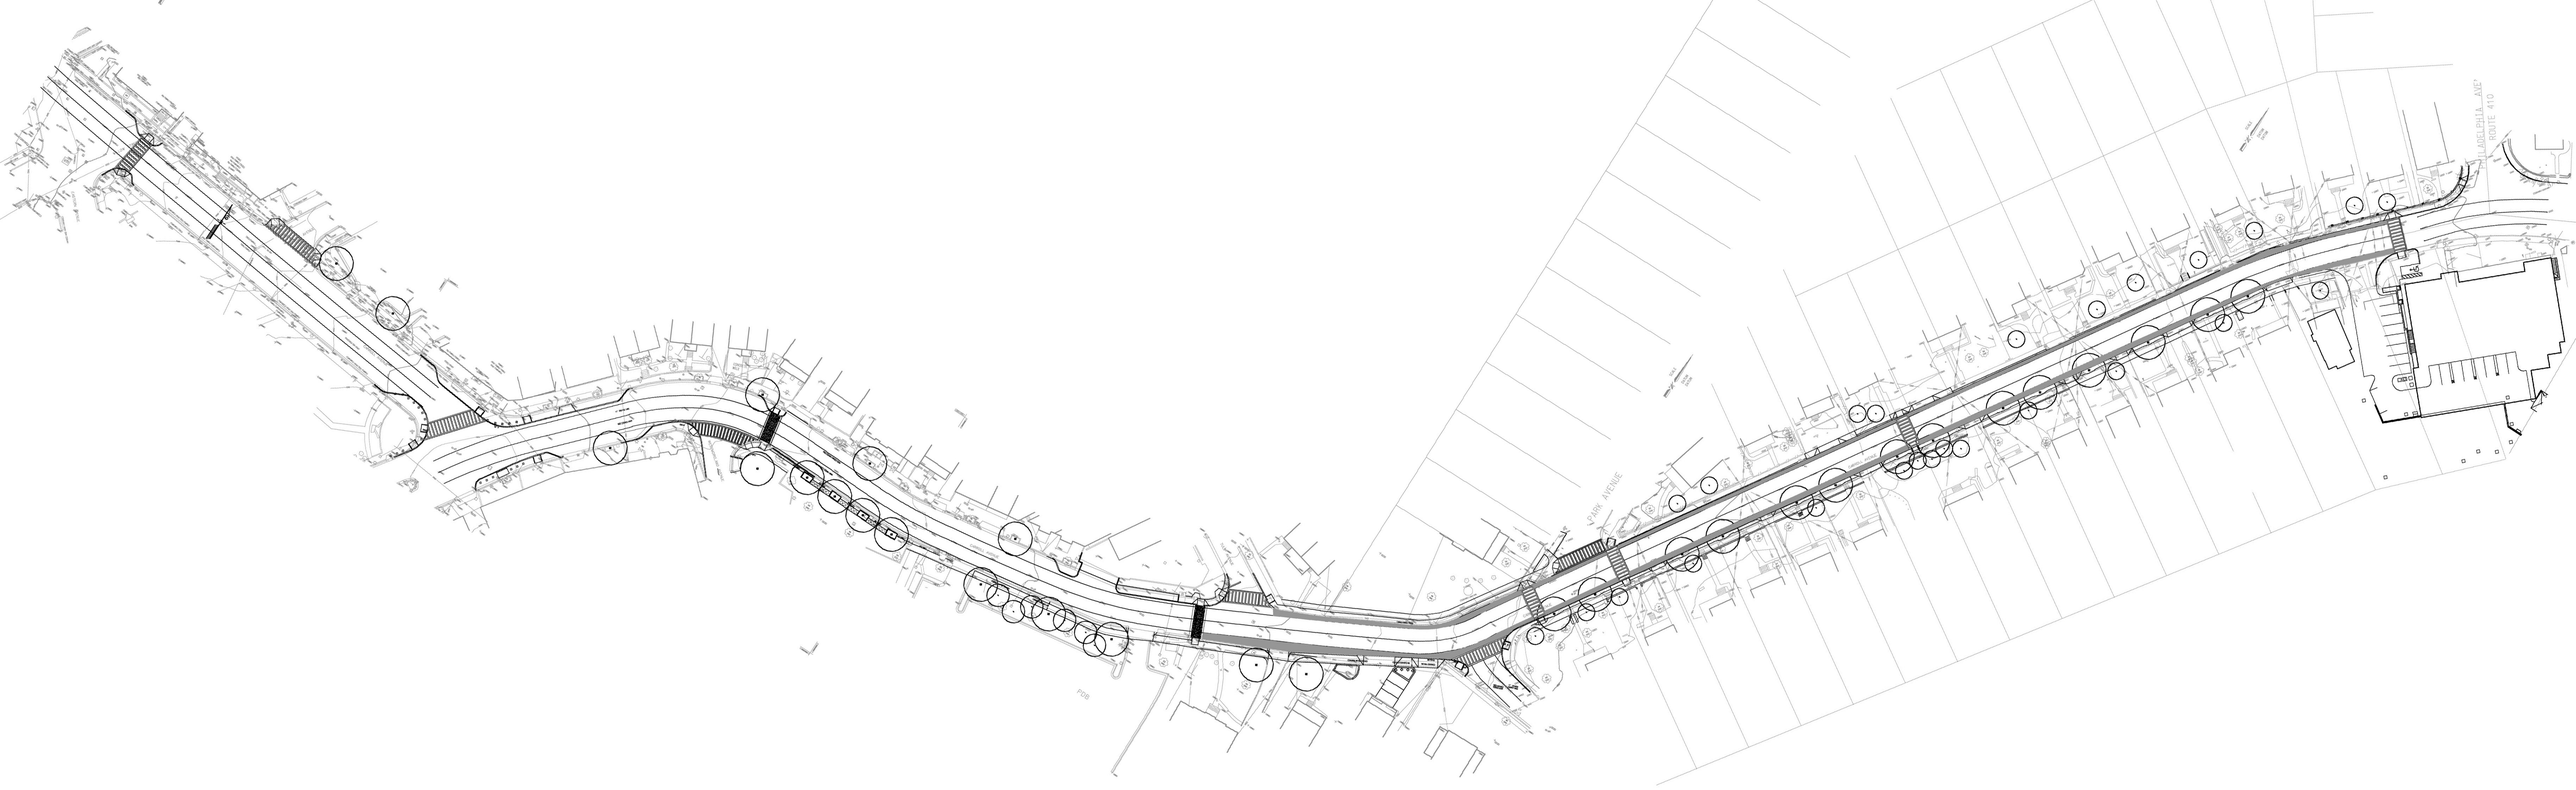
PARK AVENUE
ILLADELPHIA AVE'
ROUTE 410