Attachment D --
Truck Turning
Movements

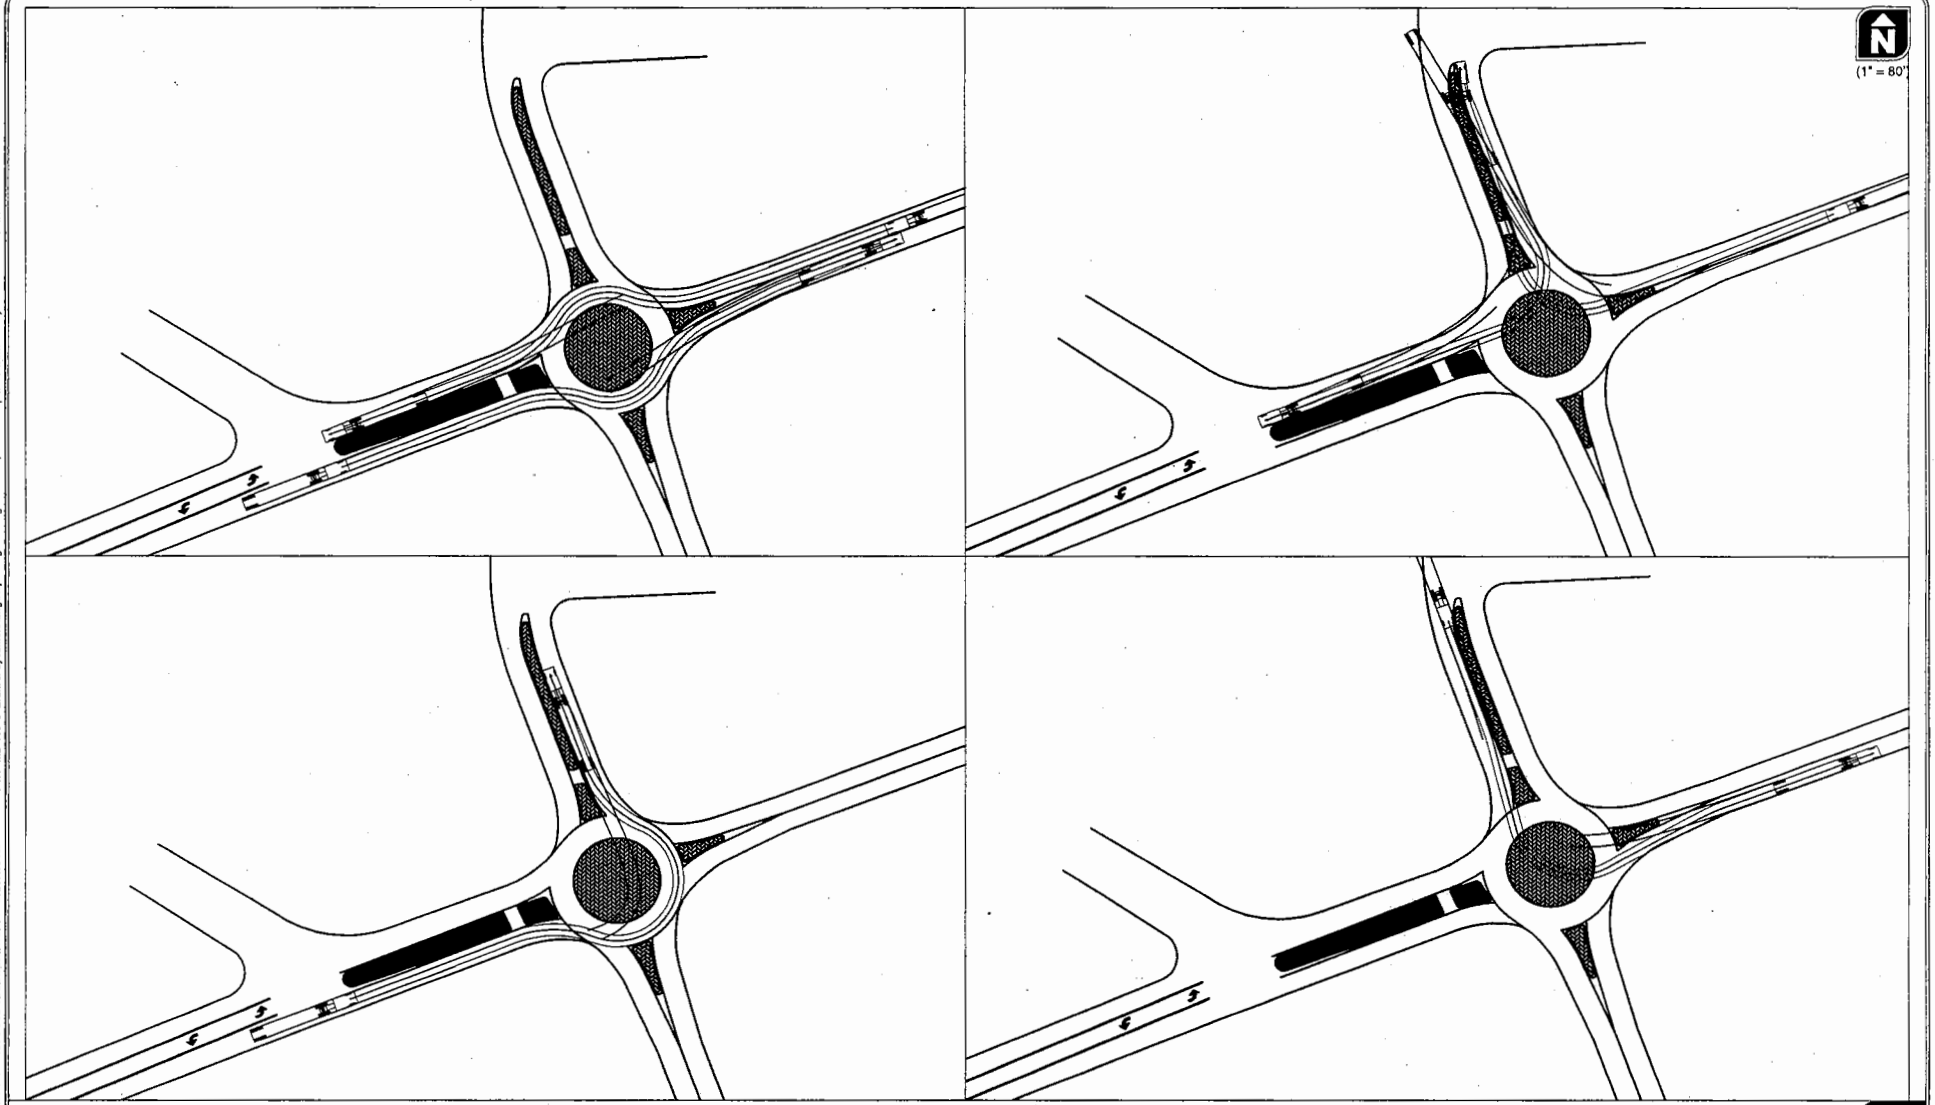

Roundabout Concept A
Truck Movements
Takoma Park, MD

Attachment
D

Kittelson & Associates, Inc.
TRANSPORTATION ENGINEERING / PLANNING

H:\eng\files\7673 - SHA OOTS TOSD\Tasks\Task 1 - SHA Roundabout Studies\1K - MD 410 @ Grant & Sycamore\dwg\Report Figures.dwg Jun 13, 2007 - 5:54pm - ehulme Layout Tab: Attachment D

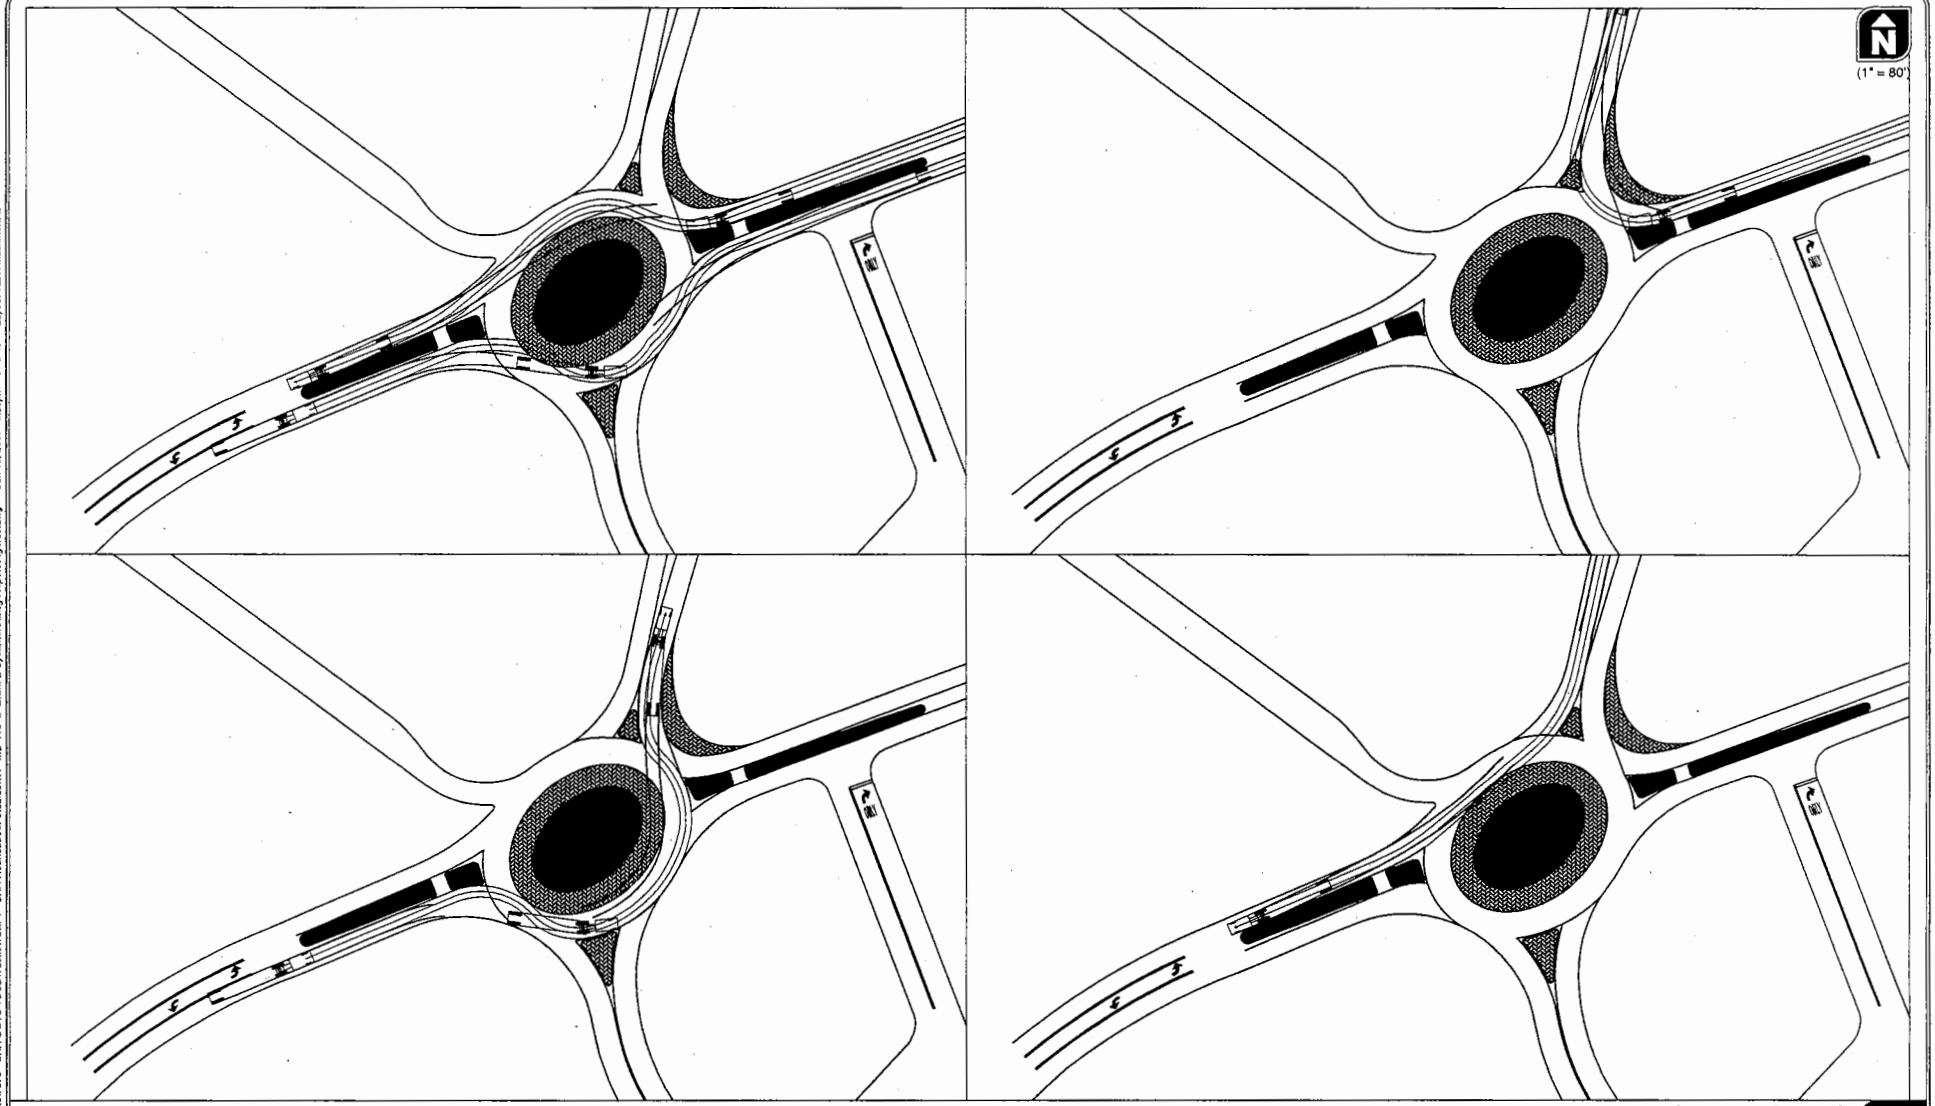

Roundabout Concept B
Truck Movements
Takoma Park, MD

Attachment
D

Kittelson & Associates, Inc.
TRANSPORTATION ENGINEERING / PLANNING

H:\proj\file\7673 - SHA OOTS TDSD\Tasks\Task 1 - SHA Roundabout Studies\1K - MD 410 @ Grant & Sycamore\dwg\Report Figures.dwg Jun 13, 2007 - 5:55pm - ehulme Layout Tab: Attachment E