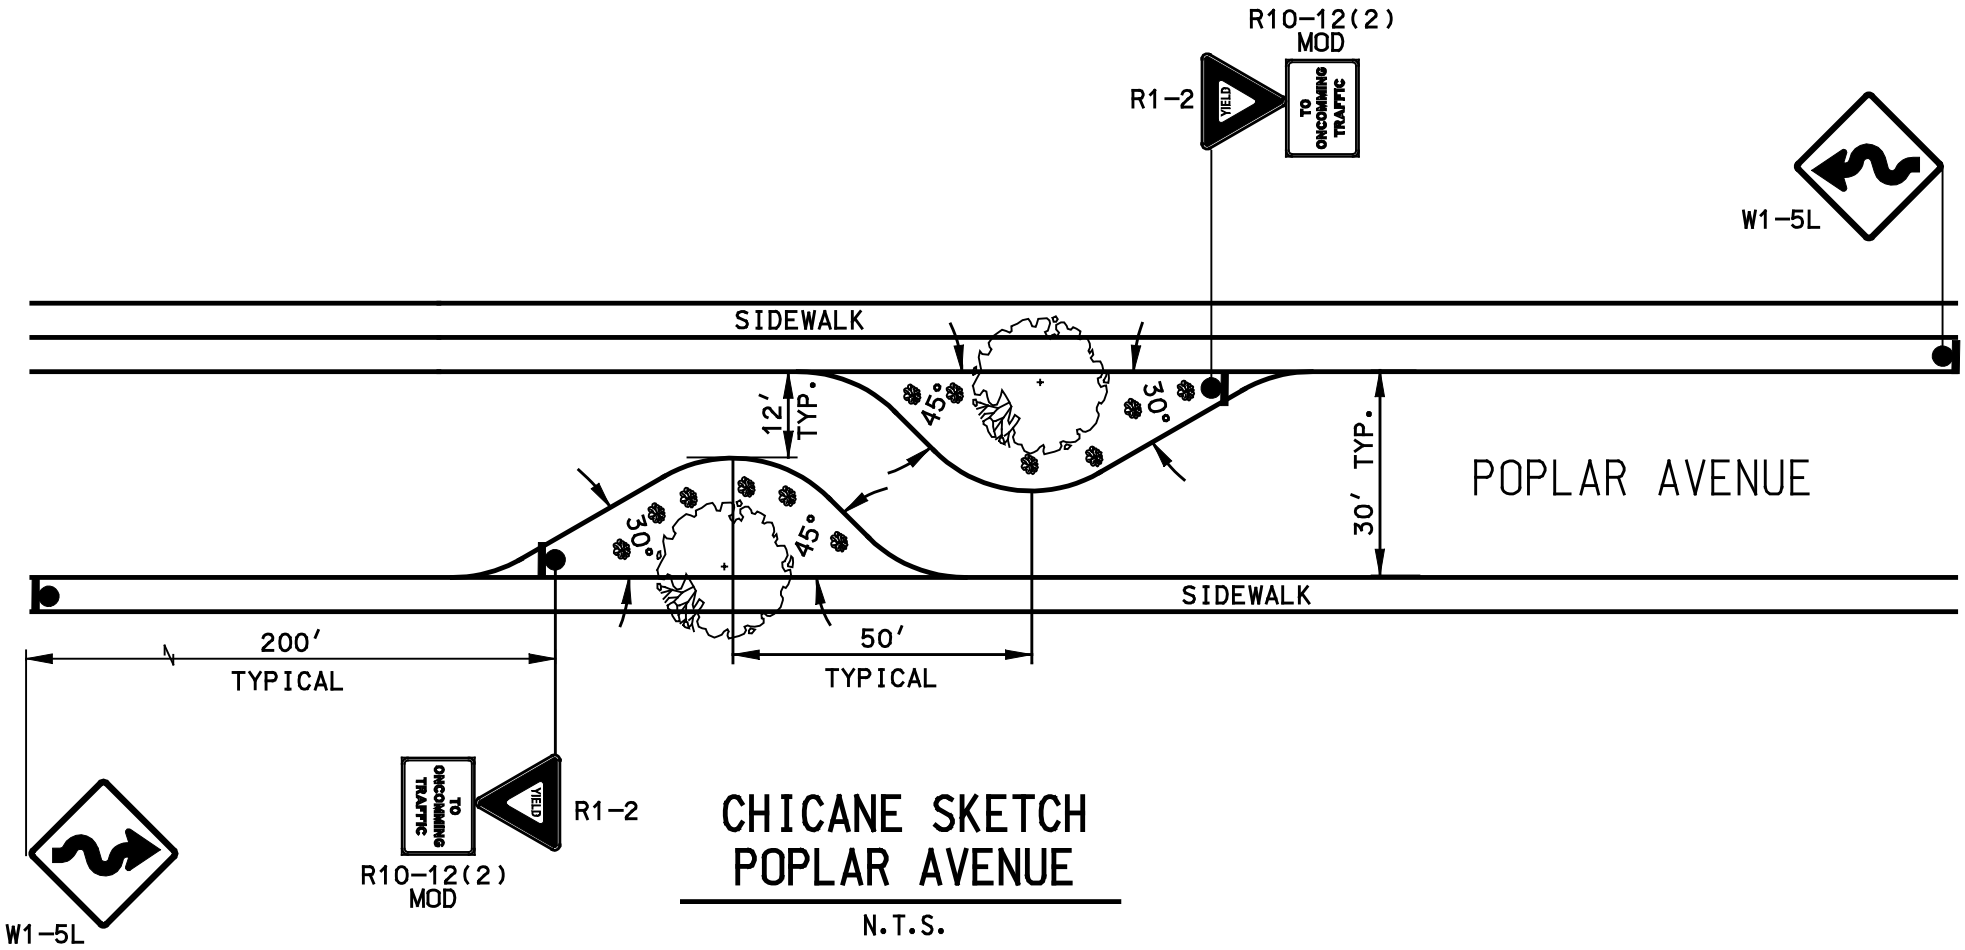

CHICANE SKETCH
POPLAR AVENUE

N.T.S.

TAKOMA PARK, MARYLAND

POPLAR AVENUE
CHICANE SITE SKETCH

APPROVED

CITY ENGINEER

STANDARD NO.